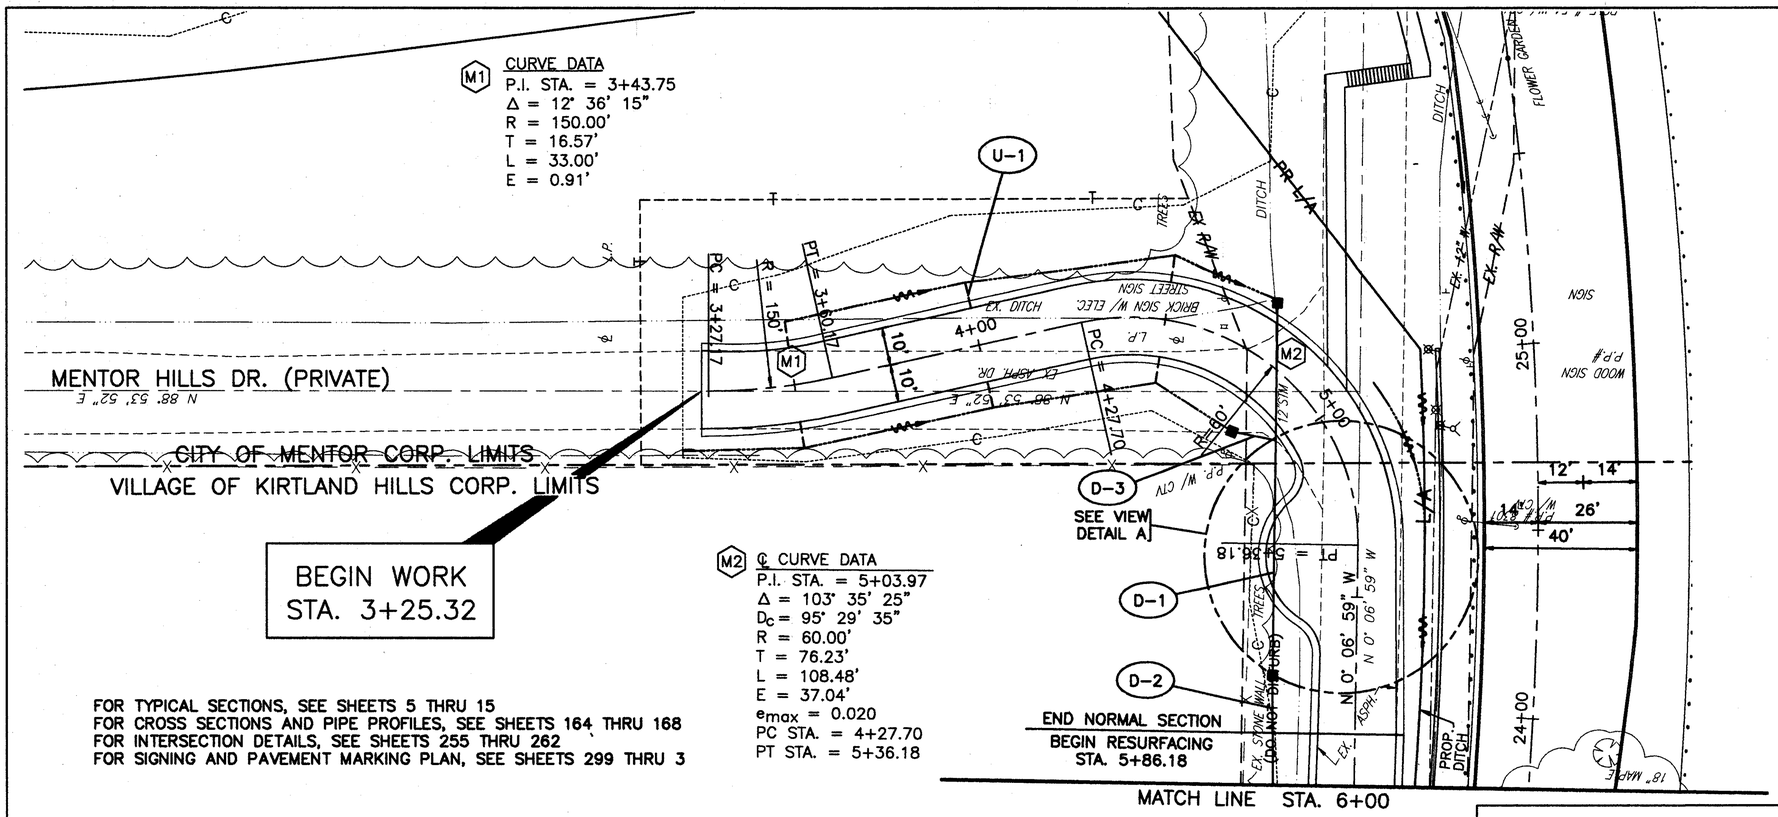

604	INLET, SIDE DITCH	EACH			1			1
604	CATCH BASIN NO. 2-2B, AS PER PLAN	EACH	1					2
603	12" CONDUIT, TYPE C, AS PER PLAN	LIN.FT.		28	12			40
603	12" CONDUIT, TYPE B, AS PER PLAN	LIN.FT.	100					100
	DRAINAGE							TOTALS
REF	LOCATION							
D-1	STA. 4+75, LT. TO STA. 5+72, LT.							
D-2	STA. 5+72, RT. TO STA. 5+76, RT.							
D-3	STA. 4+85, RT. TO STA. 4+98, RT.							

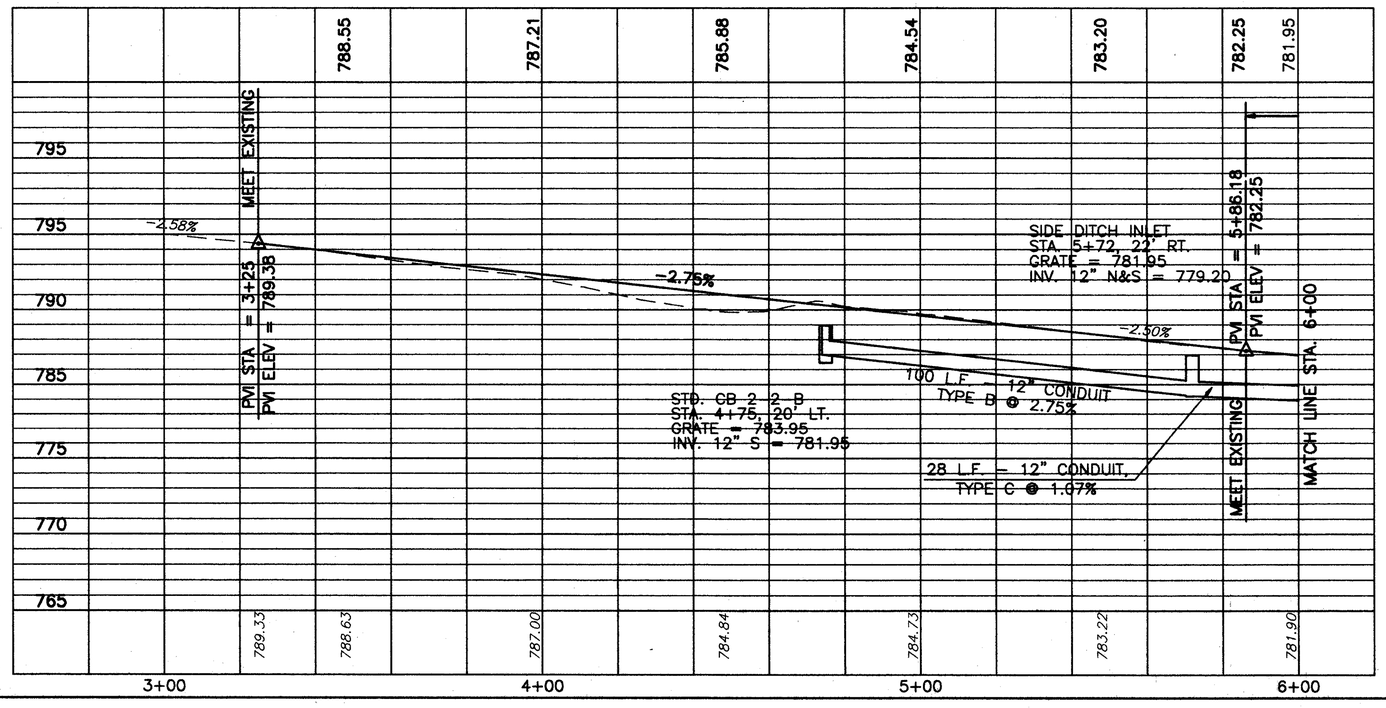

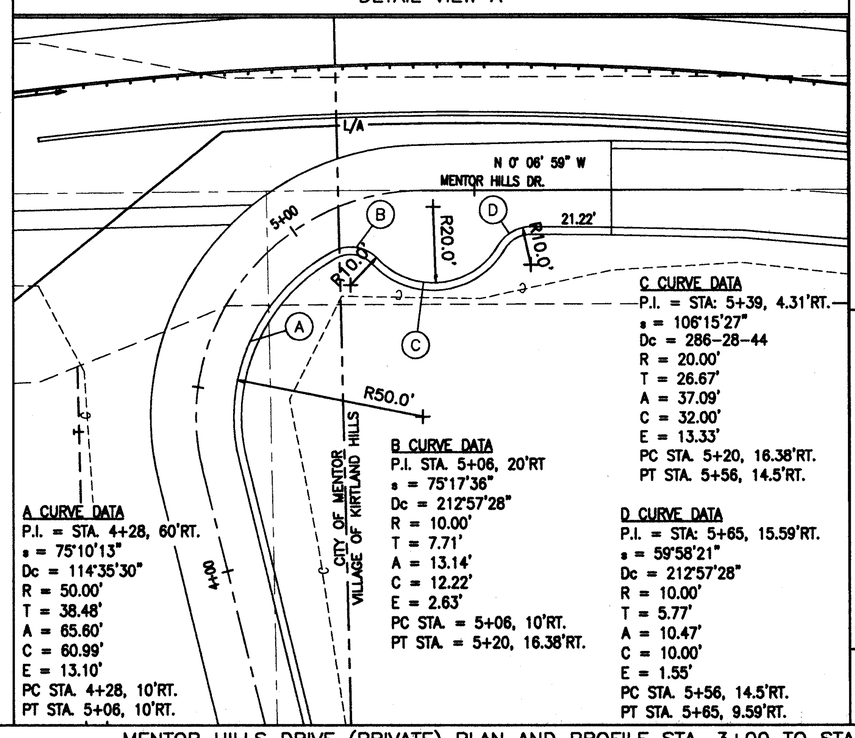

FOR TYPICAL SECTIONS, SEE SHEETS 5 THRU 15
FOR CROSS SECTIONS AND PIPE PROFILES, SEE SHEETS 164 THRU 168
FOR INTERSECTION DETAILS, SEE SHEETS 255 THRU 262
FOR SIGNING AND PAVEMENT MARKING PLAN, SEE SHEETS 299 THRU 3

MENTOR HILLS DRIVE (PRIVATE) PLAN AND PROFILE STA. 3+00 TO STA. 6+00

SCALE IN FEET 20 10 0 20

CALCULATED | CHECKED

LAK-IR90/SR615-9.26/1.51

162
393

H:\CT\97125\SDSK\97125702.DWG - PLOT SCALE = 1 : 1