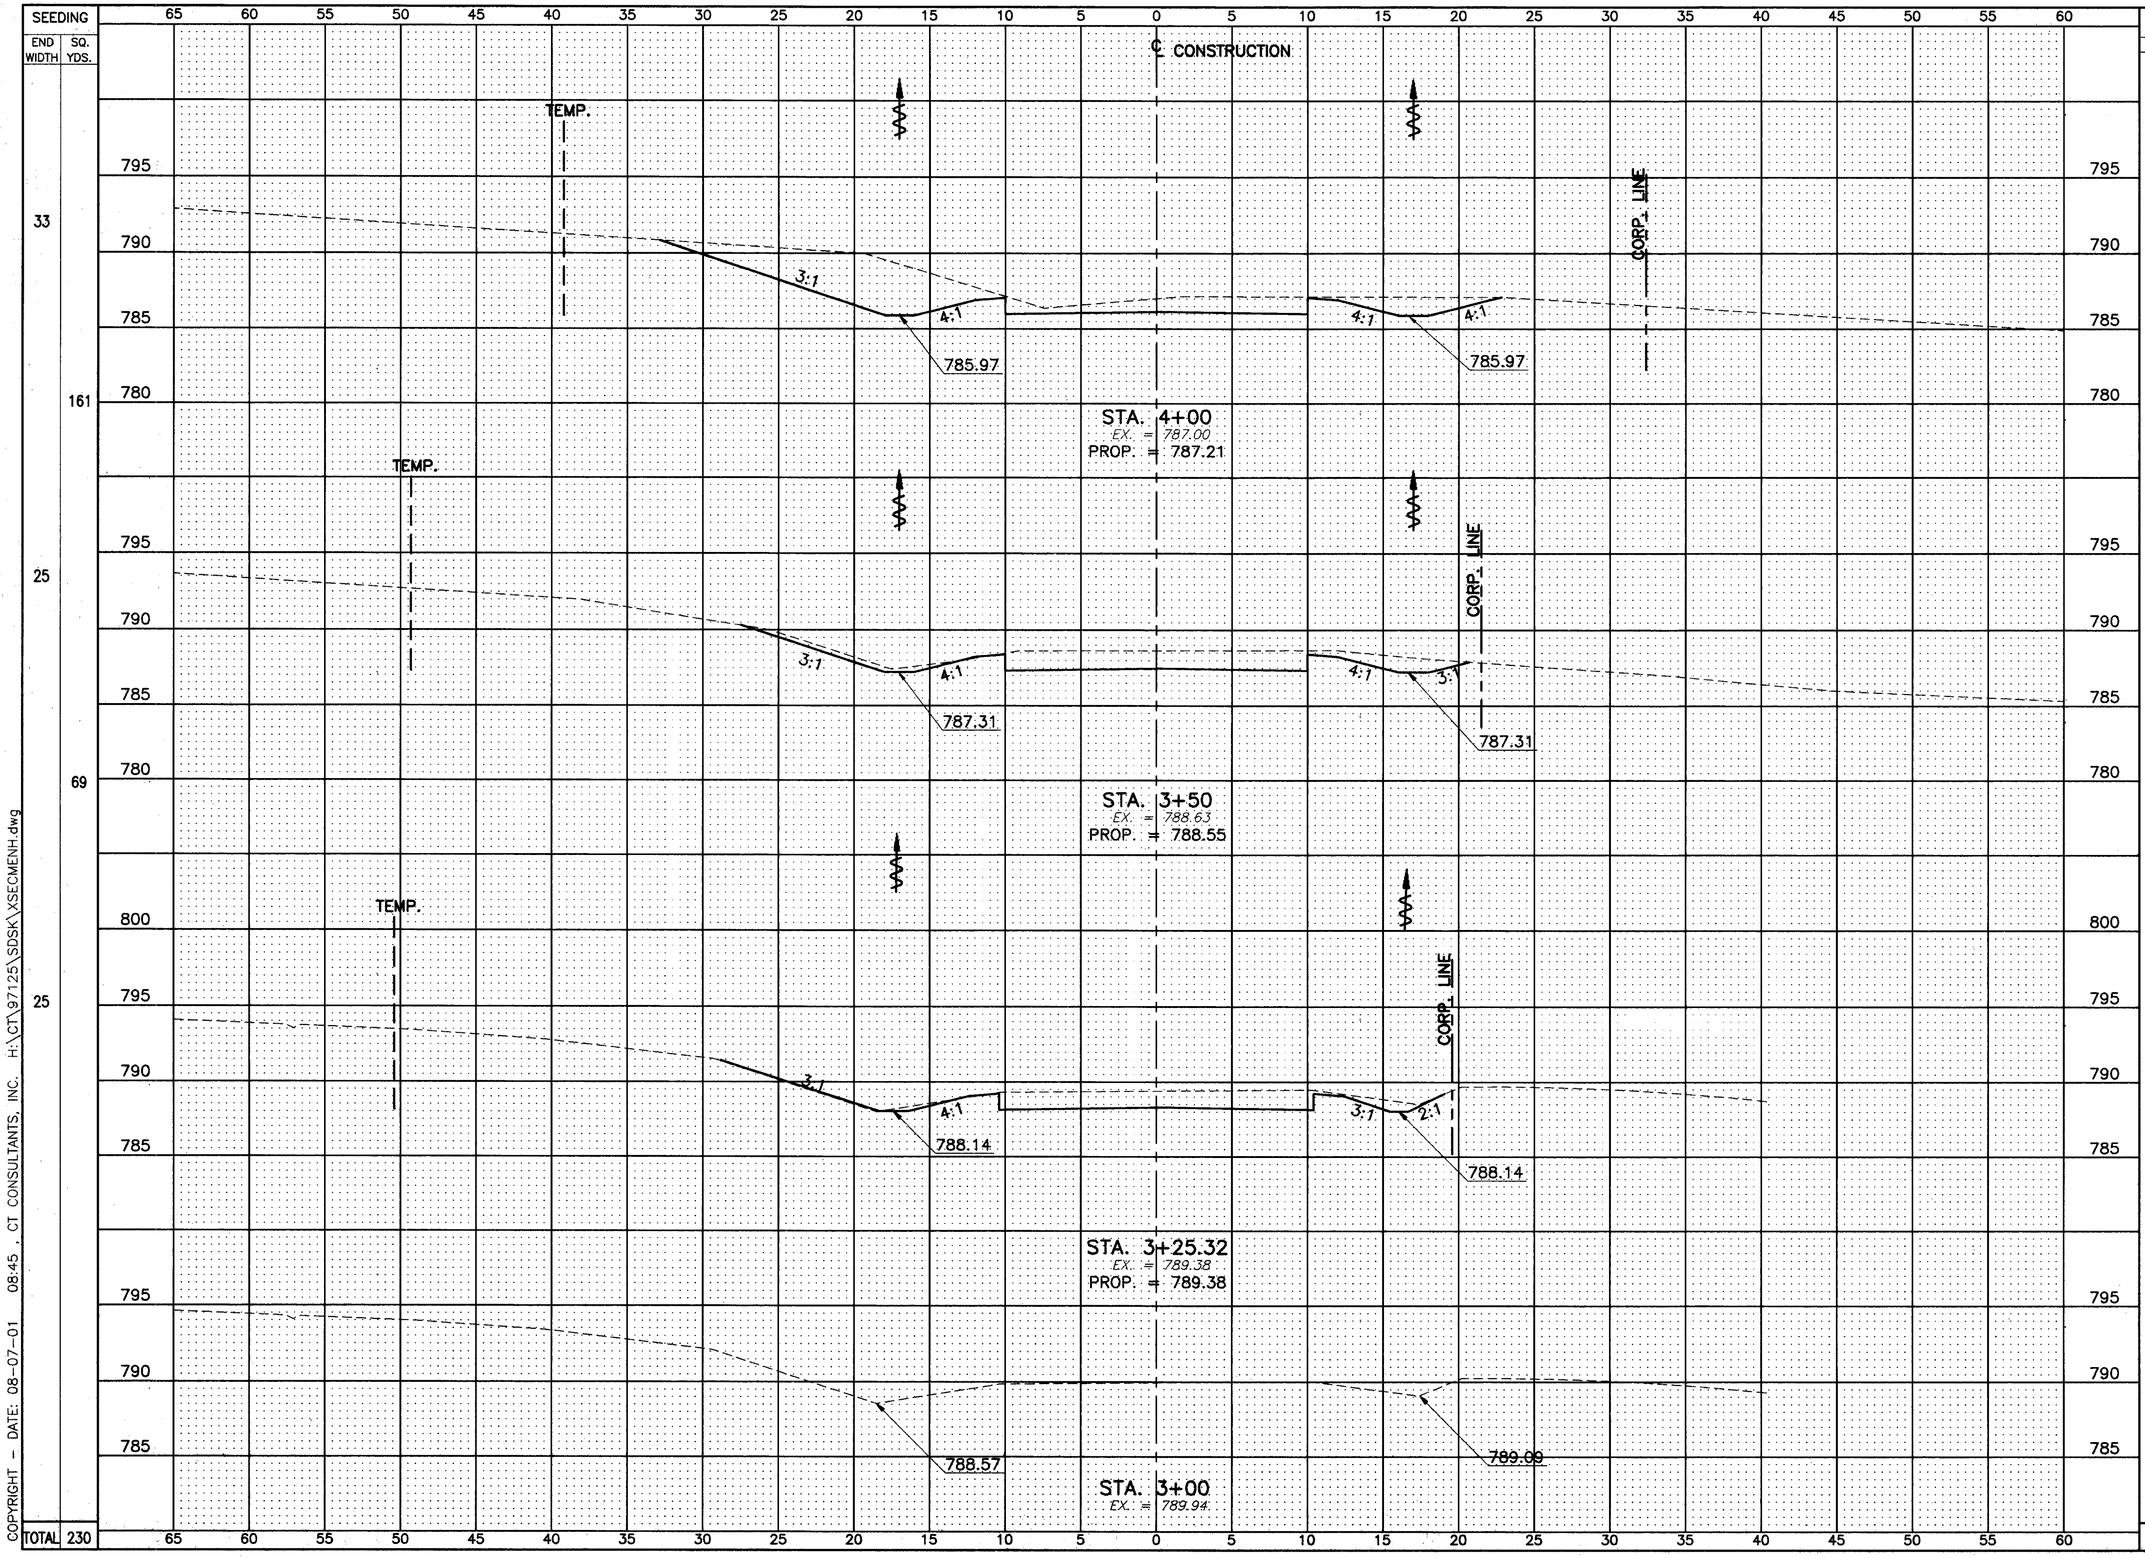

END AREA CUT	END AREA FILL	VOLUME CUT	VOLUME FILL
71	0		
		98	0
35	0		
		29	1
28	1		
TOTAL		127	1

CALCULATED J.A.S.
CHECKED M.L.M.

MENTOR HILLS DRIVE – CROSS SECTIONS
STA. 3+00 TO STA. 4+00

LAKE COUNTY
LAK–IR90/SR615–9.26/1.51

164
393

COPYRIGHT – DATE: 08-07-01 08:45 , CT CONSULTANTS, INC. H:\CT\97125\SDSK\XSECMENH.dwg