SEEDING	
END WIDTH	SQ. YDS.
4	19
3	25
6	14
TOTAL	58

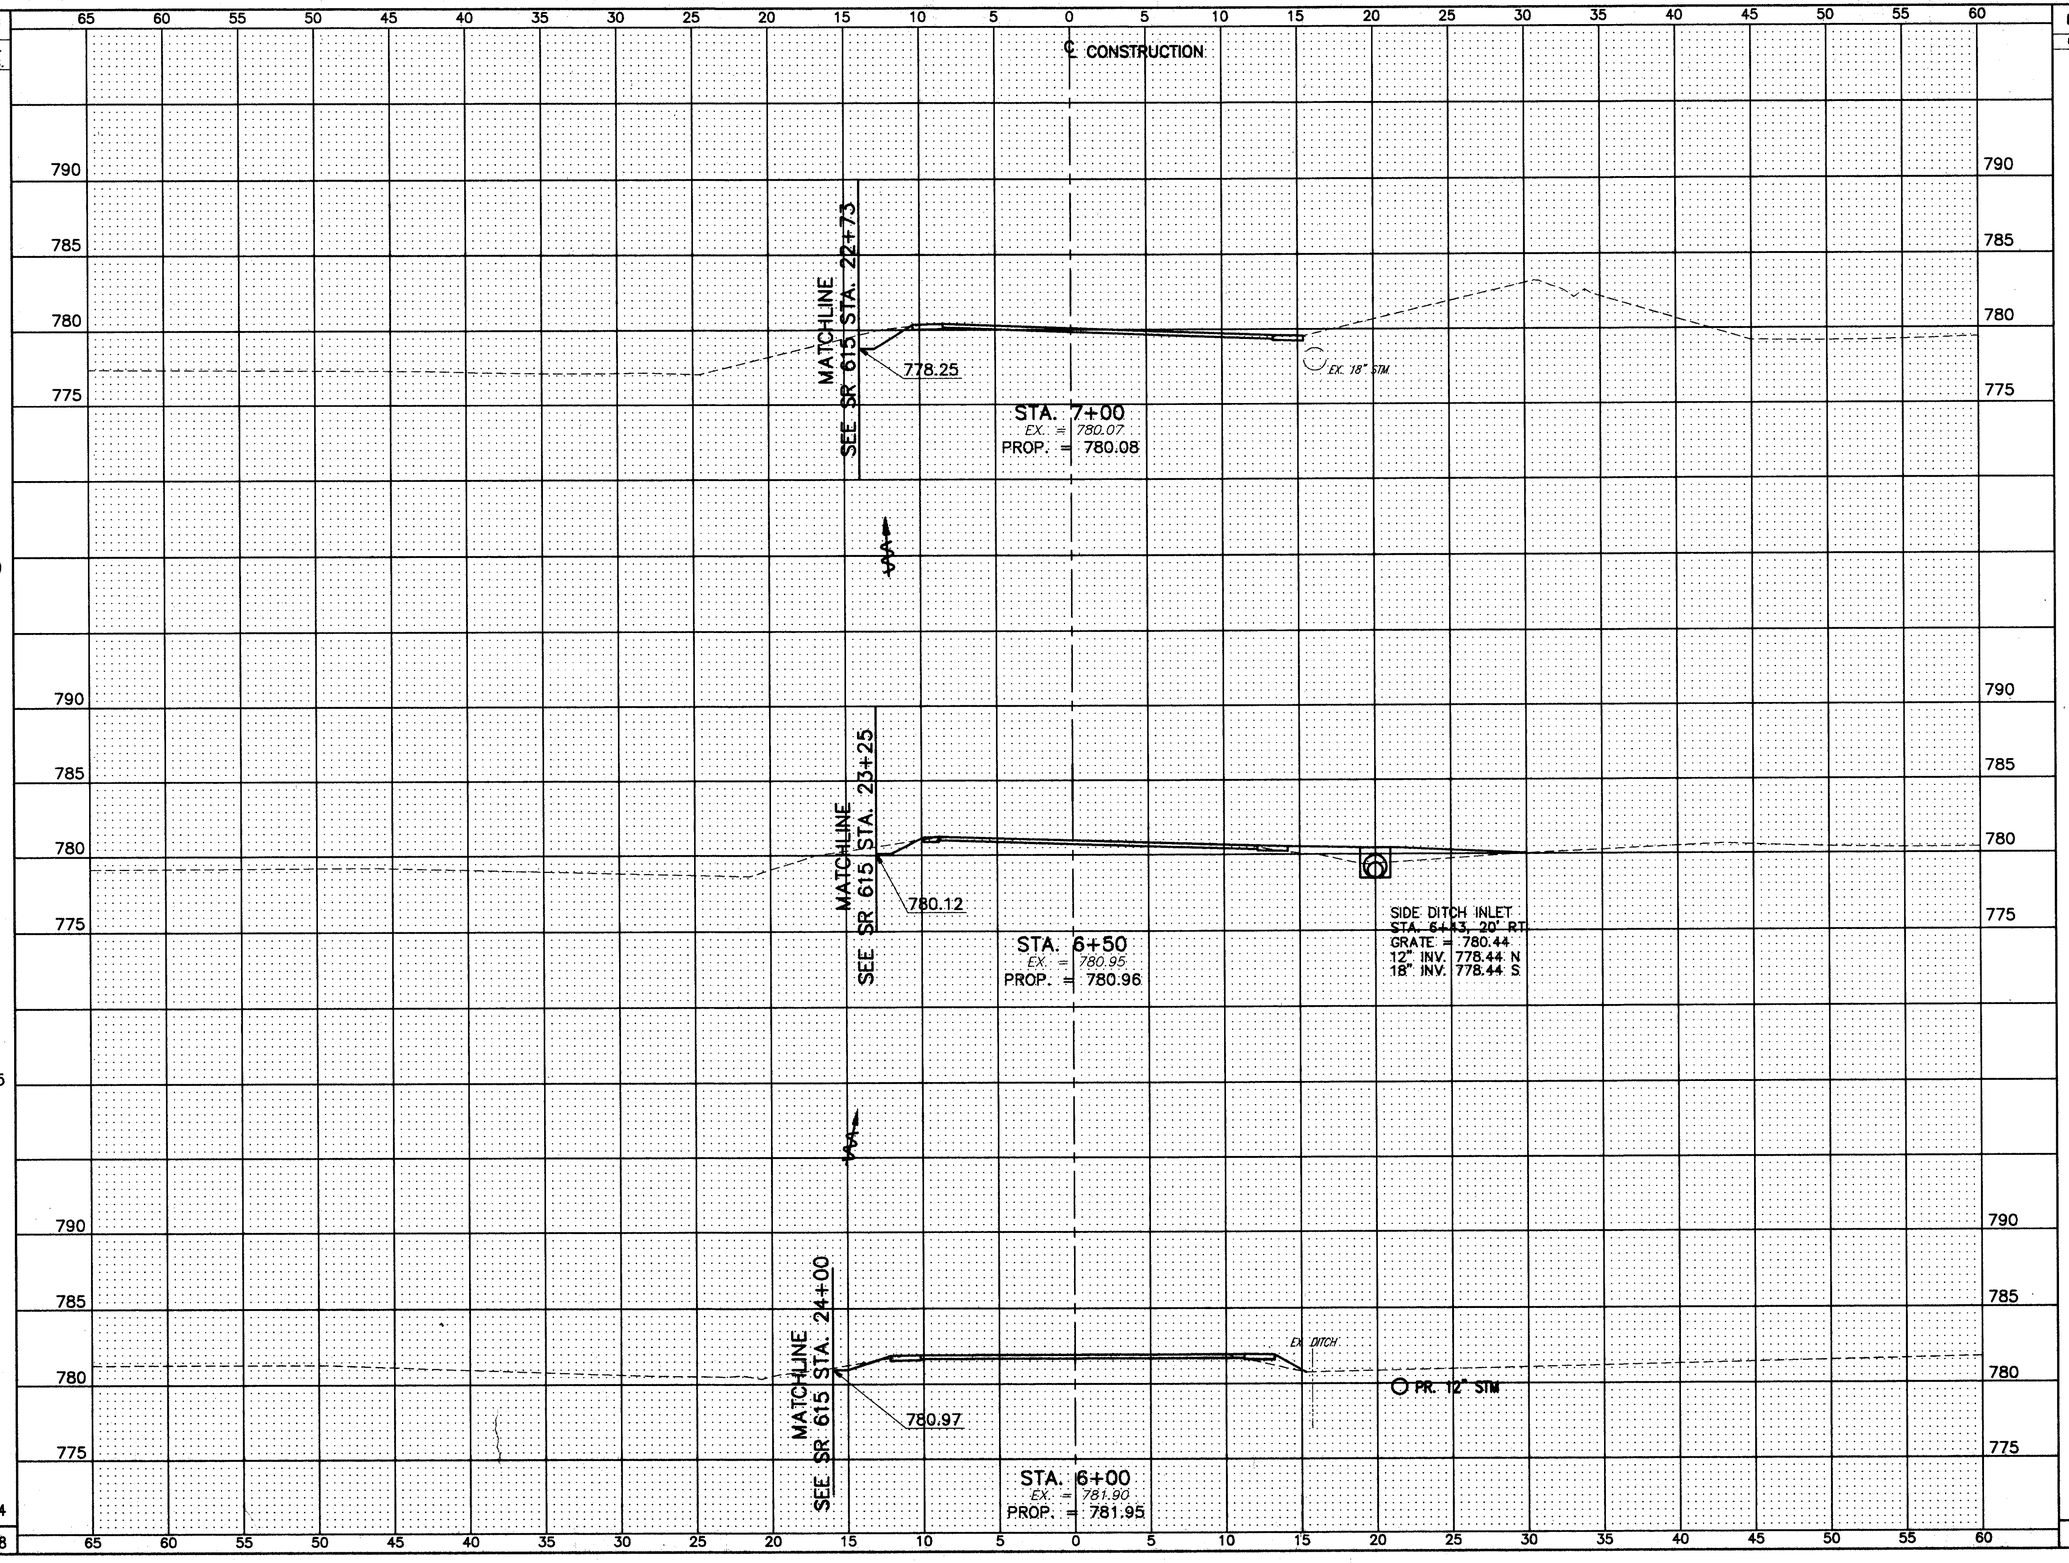

END AREA		VOLUME	
CUT	FILL	CUT	FILL
3	0	5	1
2	1	3	3
1	2	1	1
TOTAL		9	5

CALCULATED J.A.S.
CHECKED M.L.M.

MENTOR HILLS DRIVE – CROSS SECTIONS
STA. 6+00 TO STA. 7+00

LAKE COUNTY
LAK-IR90/SR615-9.26/1.51

166
393

H:\CT\97125\SDSK\XSECMENH.DWG