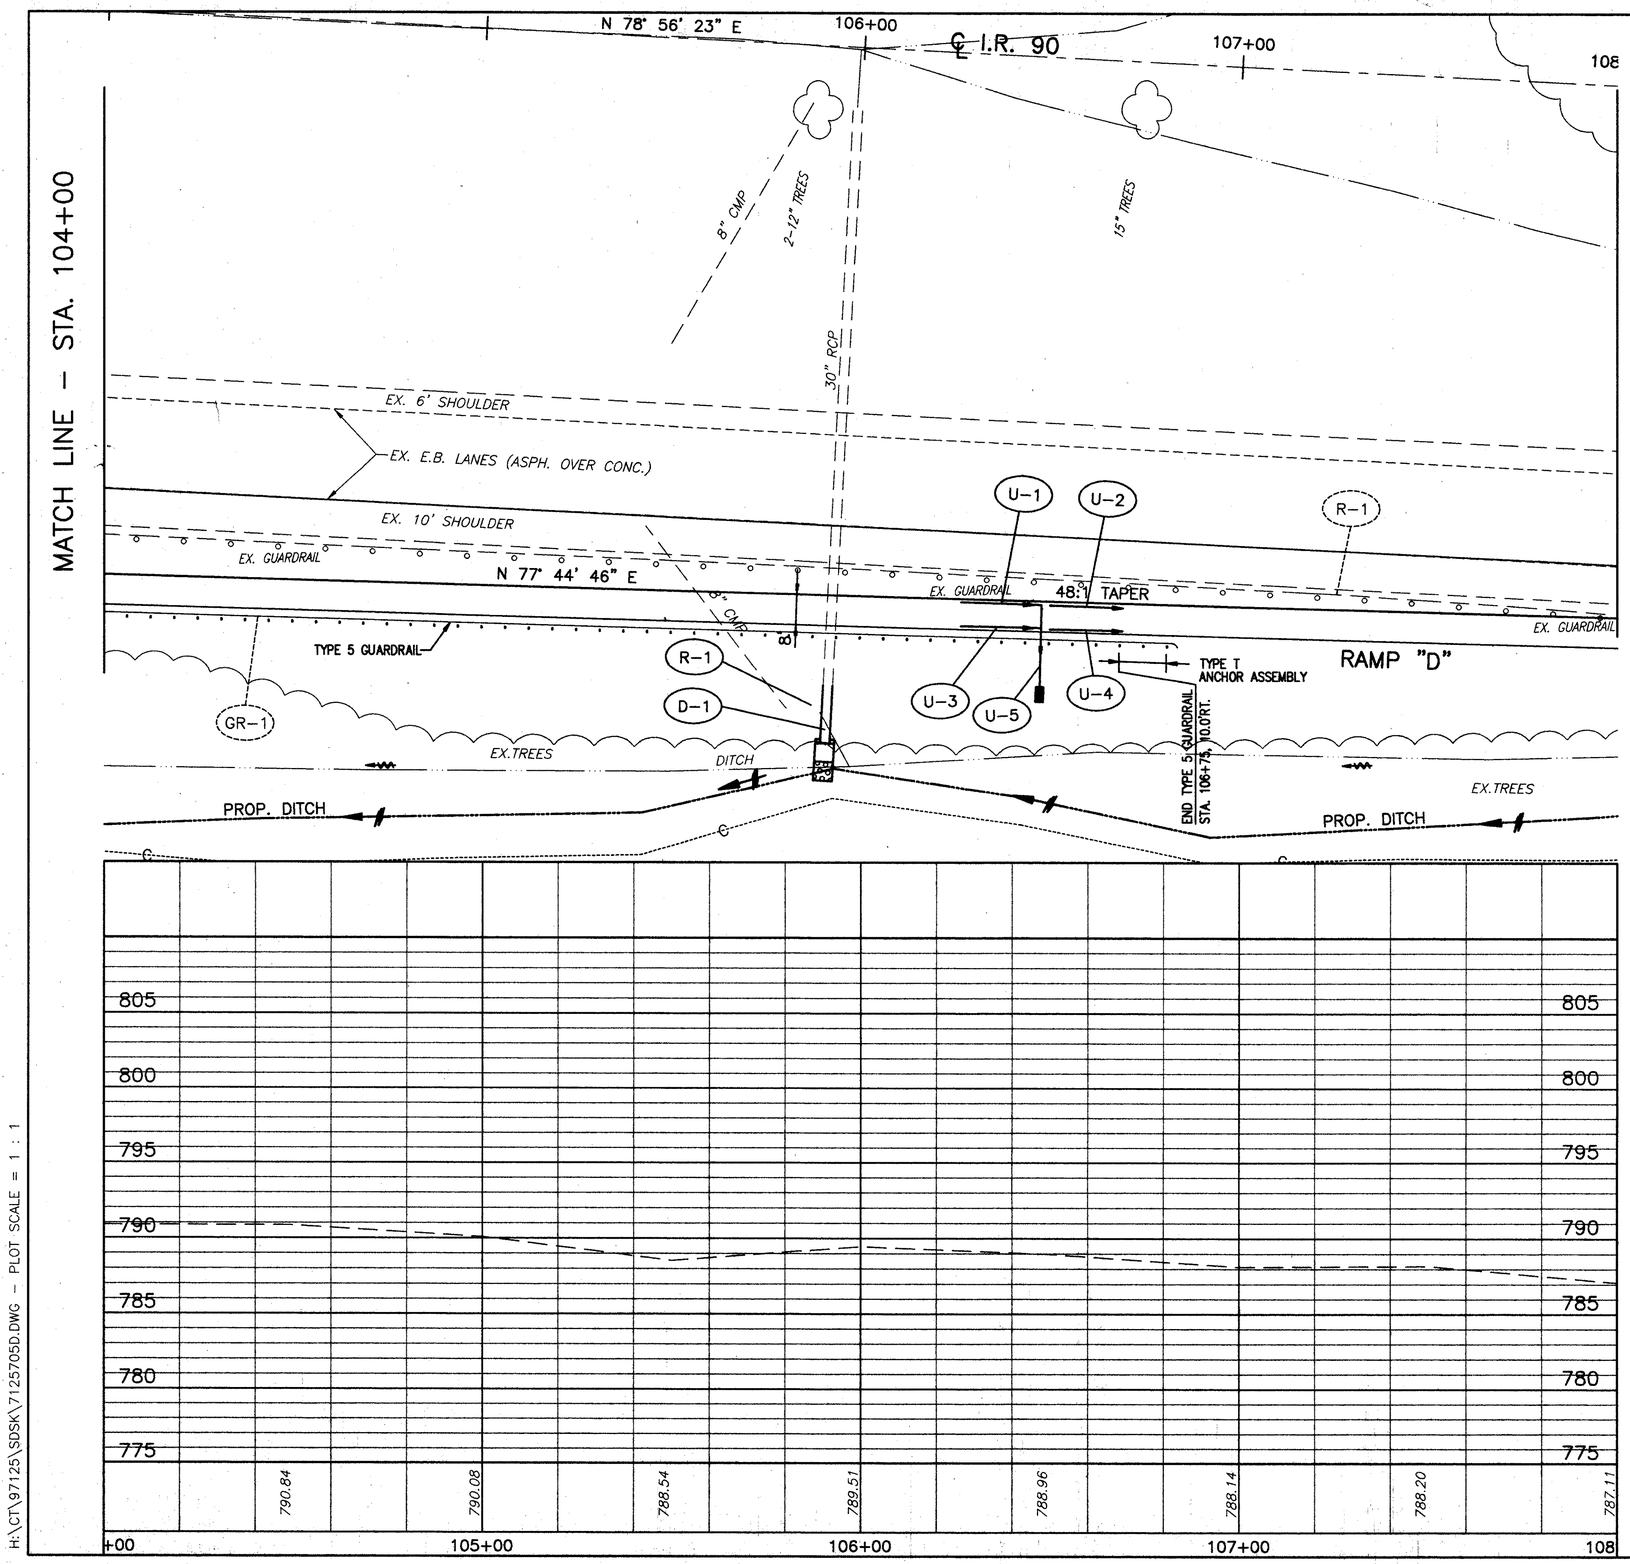

FOR TYPICAL SECTIONS, SEE SHEETS 5 THRU 15
FOR CROSS SECTIONS AND PIPE PROFILES, SEE SHEETS 233 THRU 245
FOR SUPERELEVATION TABLES, SEE SHEETS 246 THRU 254
FOR INTERSECTION DETAILS, SEE SHEETS 255 THRU 262
FOR SIGNING AND PAVEMENT MARKING PLAN, SEE SHEETS 315 THRU 317

603	30" CONDUIT, TYPE A, 706.02, AS PER PLAN	LIN.FT.	16														16
602	CONCRETE MASONRY	CU.YD.	0.56														0.56
601	ROCK CHANNEL PROTECTION, TYPE C WITH FILTER	CU.YD.	1.7														1.7
601	RIPRAP 6" REINFORCED CONCRETE SLAB	SQ.YD.	3.33														3.33
202	STRUCTURE REMOVED, AS PER PLAN	EACH			1												1

DRAINAGE

REF	LOCATION
D-1	STA. 105+97.70, RT.
R-1	STA. 105+97.70, 30.0'RT.
	TOTALS

RAMP D – PLAN AND PROFILE STA. 104+00 TO STA. 108+00

CALCULATED PLW
CHECKED WDB

SCALE IN FEET 20 10 0 20

LAK-IR90/SR615-9.26/1.51

H:\CT\97125\SDSK\7125705D.DWG – PLOT SCALE = 1 : 1