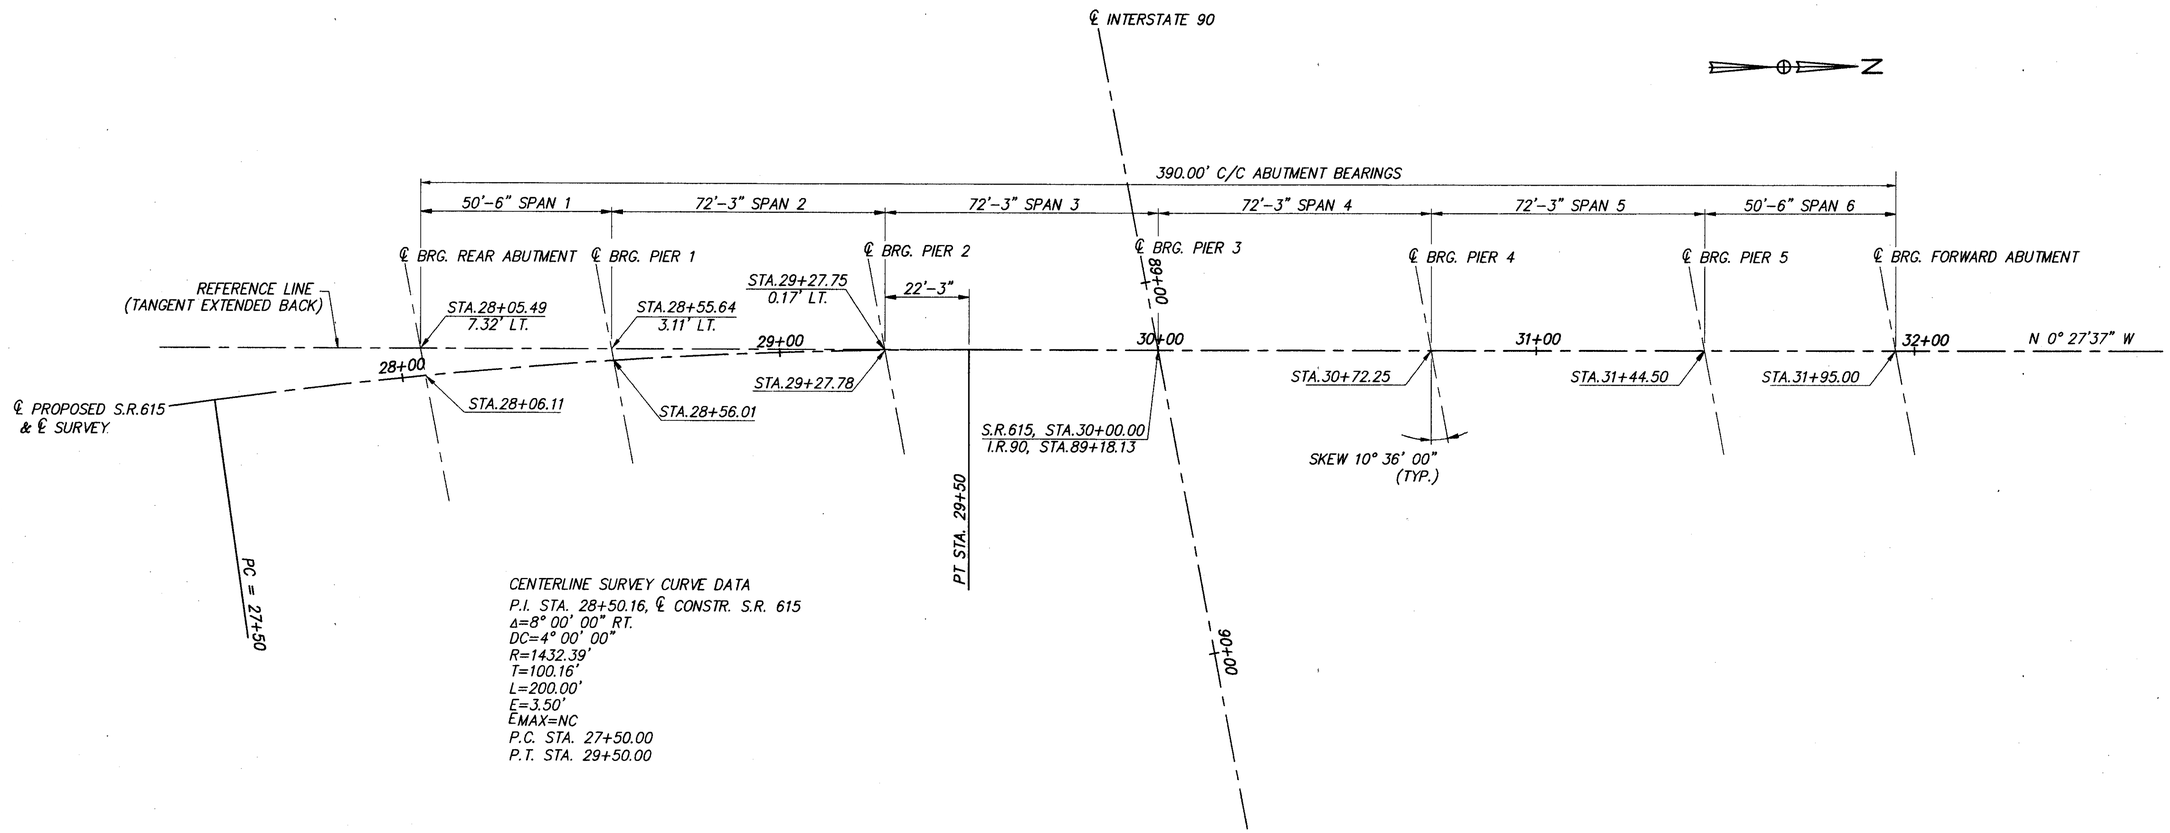

CENTERLINE SURVEY CURVE DATA
P.I. STA. 28+50.16, ℄ CONSTR. S.R. 615
Δ=8° 00' 00" RT.
DC=4° 00' 00"
R=1432.39'
T=100.16'
L=200.00'
E=3.50'
EMAX=NC
P.C. STA. 27+50.00
P.T. STA. 29+50.00

REFERENCE LINE DIAGRAM

CT Consultants
Engineers • Architects • Planners

DESIGNED	DRAWN	REVIEWED	DATE
I.A.S.	I.A.S.	J.E.A.	10/26/01
CHECKED	REVISED	STRUCTURE FILE NUMBER	
J.P.R.	.	4304055	

REFERENCE LINE DIAGRAM
BRIDGE NO. LAK-90-0945
S.R. 615 OVER INTERSTATE 90

LAK-IR90/SR615-
9.26/1.51

H:\CT\97125\CAD\9712503.DWG - PLOT SCALE 20:1