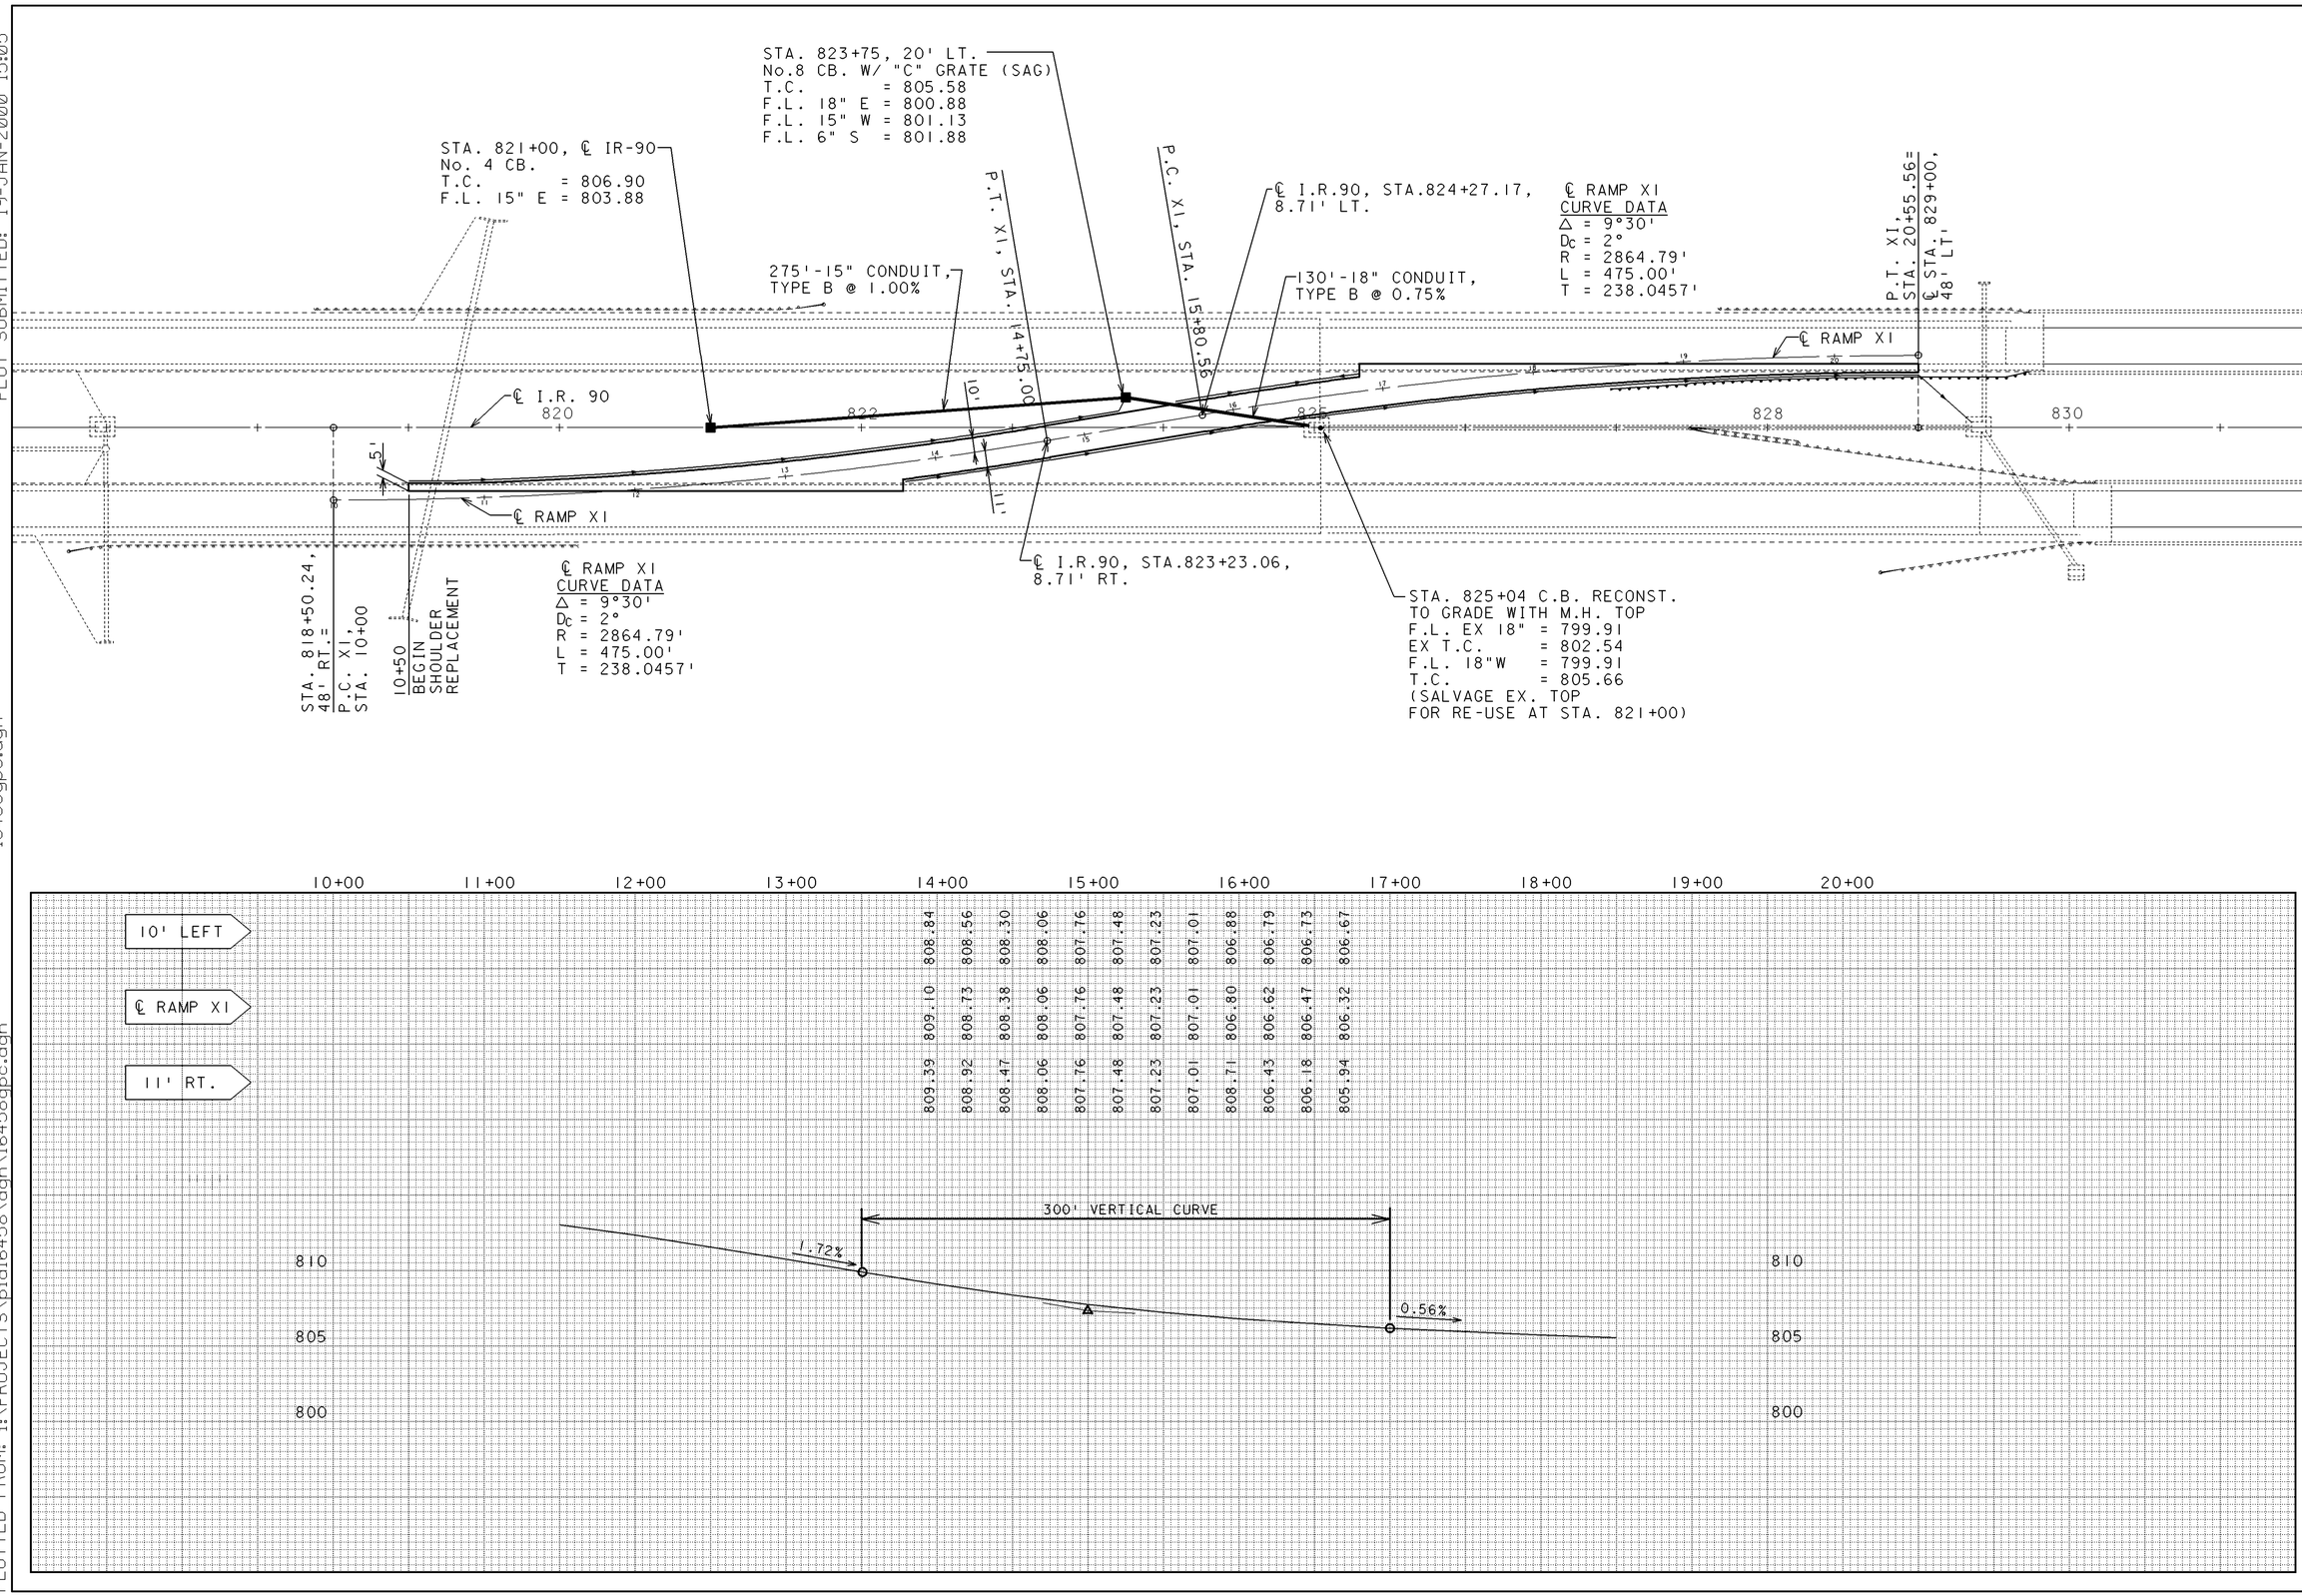

PLOT SUBMITTED: 19-JAN-2000 15:05

PLOTTED BY: jgrmovse
PLOTTED FROM: i:\PROJECTS\pid16458\dgn\16458gpc.dgn

16458gpc.dgn

SCALE IN FEET 0 50 100

CALCULATED

CHECKED

PLAN & PROFILE SHEET
IR-90 / CROSSOVER RAMP XI
STA. 817+00 TO STA. 831+00

LAKE COUNTY
LAK-90-23.42