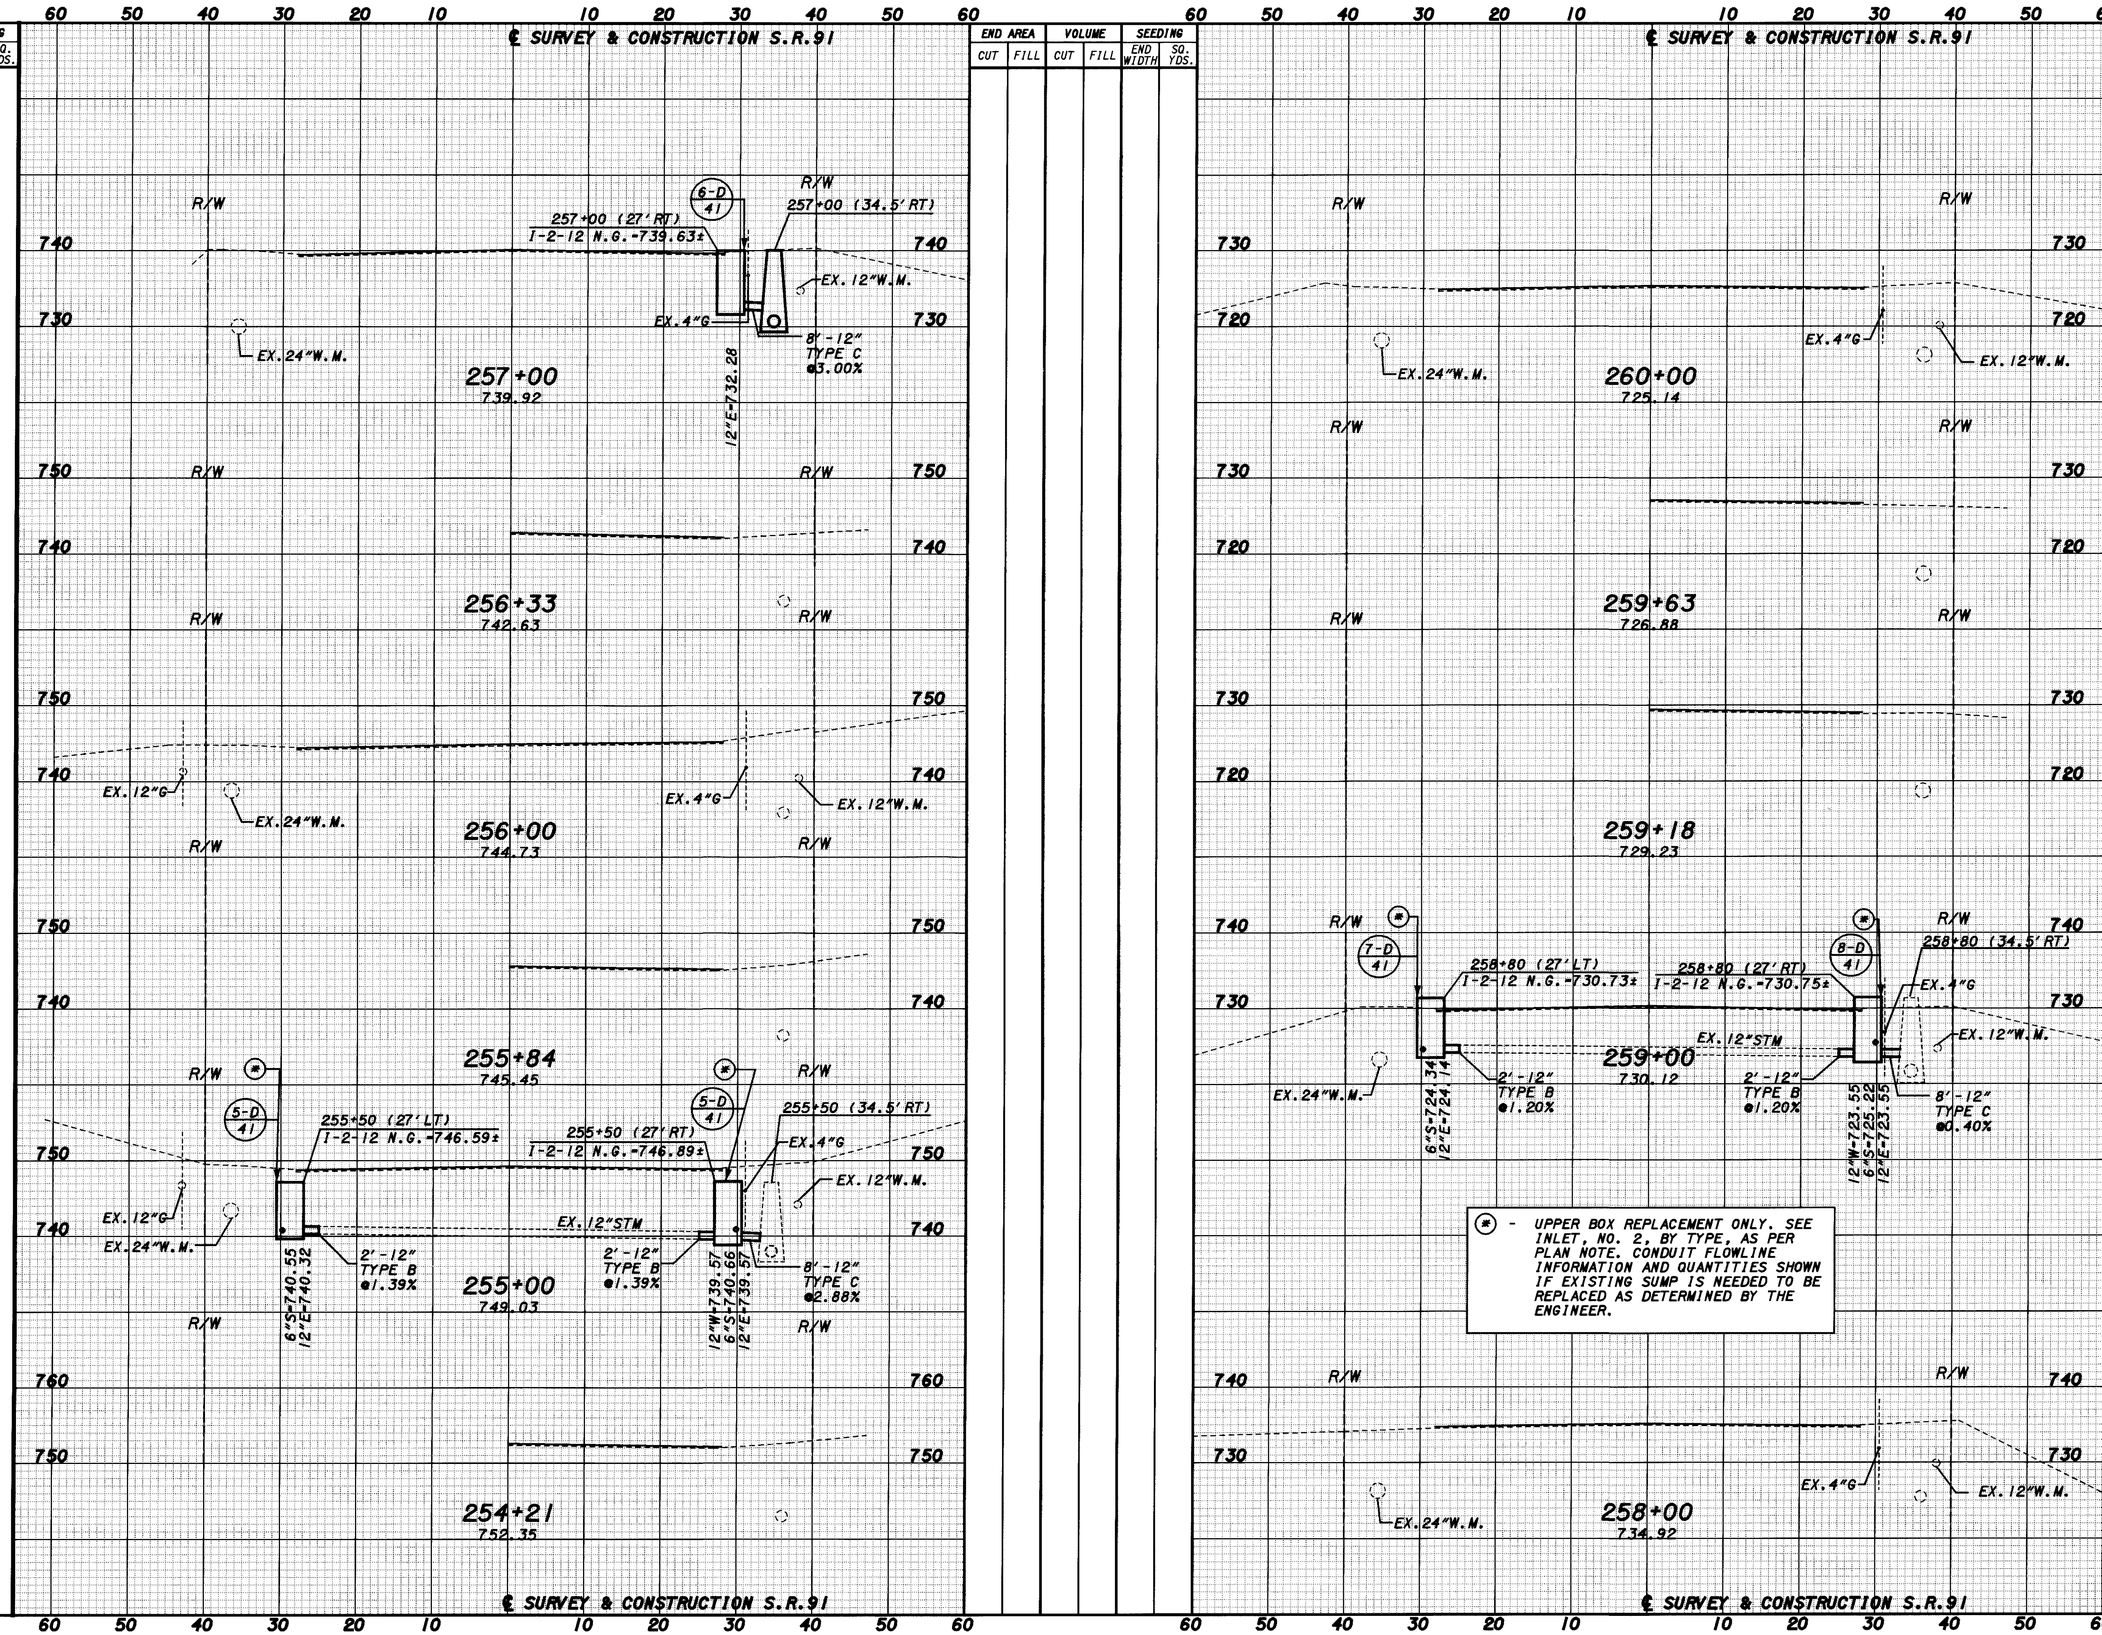

(*) - UPPER BOX REPLACEMENT ONLY. SEE INLET, NO. 2, BY TYPE, AS PER PLAN NOTE. CONDUIT FLOWLINE INFORMATION AND QUANTITIES SHOWN IF EXISTING SUMP IS NEEDED TO BE REPLACED AS DETERMINED BY THE ENGINEER.

CONSULTANTS BJK
CHECKED BJK

CROSS SECTION SHEET
SR-91
STA. 254+21 TO STA. 260+00

CUYAHOGA COUNTY
LAKE COUNTY
CUY/LAK-91-15.42/0.00

70
104

PLOT SUBMITTED: 09-OCT-1998 10:18
09864GXX.DGN
PLOTTED BY: fkonopka
PLOTTED FROM: i:\users\bkruse\pid09864\09864gxs.dgn