PLOT SUBMITTED: 09-OCT-1998 09:19
PLOTTED BY: fkonopka
PLOTTED FROM: i:\users\bkruse\pid09864\09864gpl.dgn
09864GPL.DGN




| CROSS REFERENCE | SHEET |
|---|---|
| TYPICAL SECTIONS | 3-9 |
| CROSS SECTIONS | 64-65 |
| PAVEMENT MARKING SHT | 97-98 |
| PAVEMENT TRANS. DET. | 78-79 |
| DRIVE & WALK QTY'S | 22 |
| | |
| | |
| | |

*** NOTE**

UPPER BOX REPLACEMENT ONLY. SEE INLET, NO. 2, BY TYPE, AS PER PLAN NOTE.

| SR-91 CENTERLINE CURVE DATA | |
|---|---|
| SPIRALS | CENTRAL CURVE |
| θ=2°-37'-30" | Δ=9°-45'-00" |
| L=150.00' | D=3°-30'-00" |
| LT=100.01' | R=1637.02" |
| ST=50.01' | T=139.02' |
| | L=278.57' |

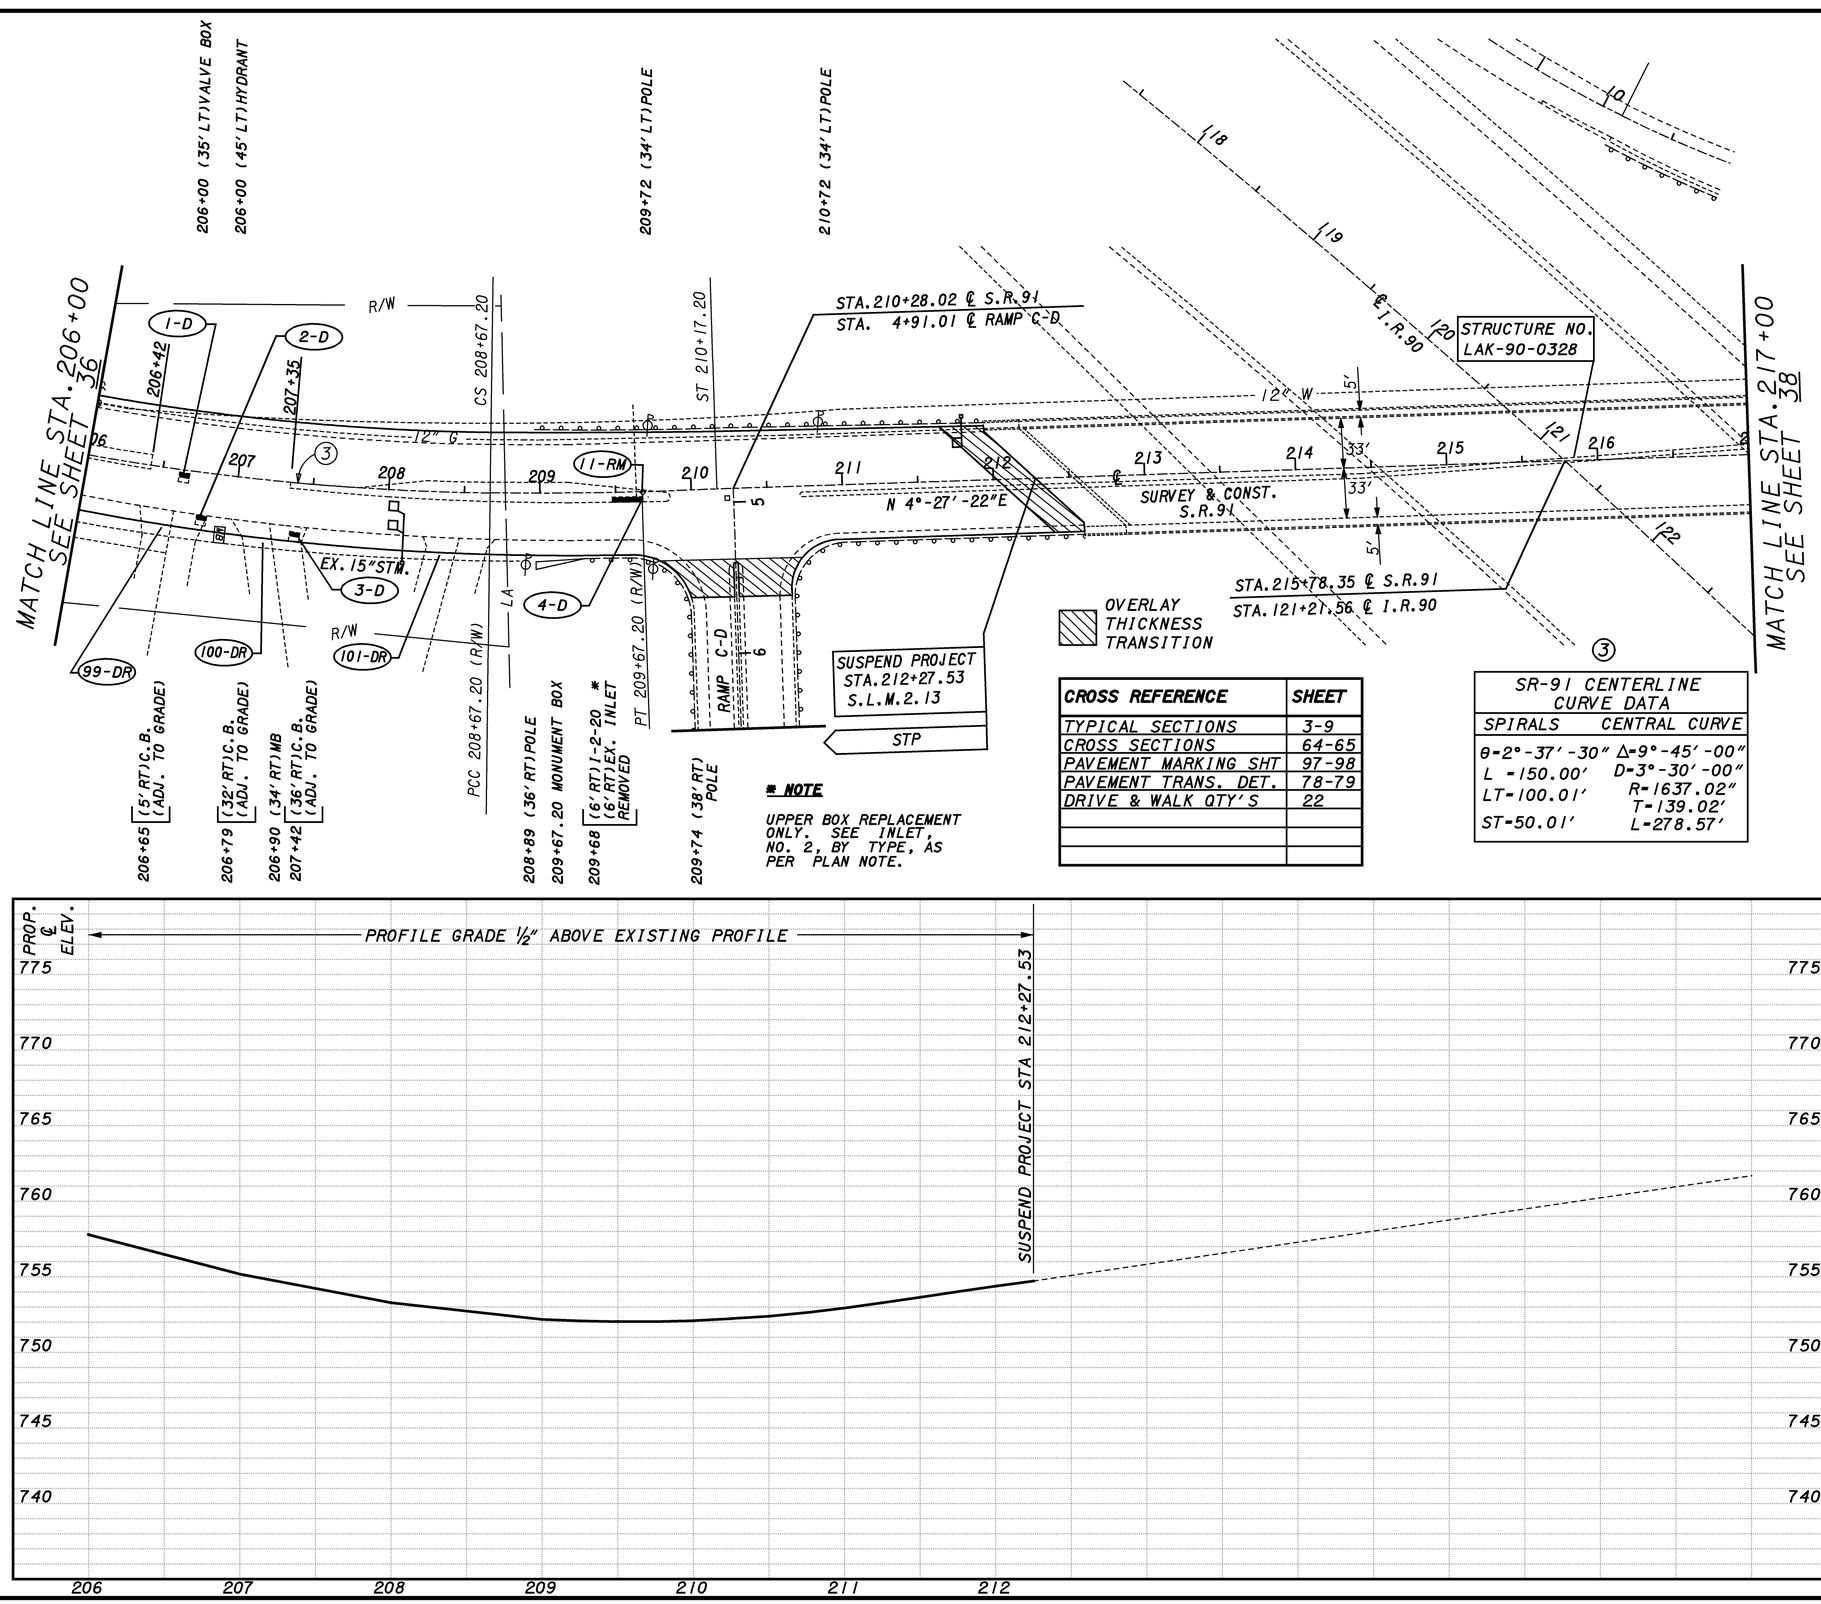


| REF. NO. | STATION TO STATION | 604 CATCH BASIN, ADJ. TO GRADE, AS PER PLAN EACH | 604 INLET NO.2-6 EACH | 604 INLET NO.2-8 EACH | 604 INLET NO.2-20, AS PER PLAN EACH | 603 CONDUIT, TYPE C B 12" LIN. FT. | 12" LIN. FT. | 24" LIN. FT. | 30" LIN. FT. | 36" LIN. FT. |
|---|---|---|---|---|---|---|---|---|---|---|
| 1-D | 206+65 RT. | 1 | 1 | | | | | | | |
| 2-D | 206+79 RT. | 1 | | 1 | | | | | | |
| 3-D | 207+42 RT. | 1 | | | | | | | | |
| 4-D | 209+68 RT. | | | | 1 | | | | | |
| | | 3 | 1 | 1 | 1 | | | | | |

TOTALS CARRIED TO DRAINAGE SUB-SUMMARY

CALCULATED DRL
CHECKED BJK

SCALE IN FEET 0 50 100

PLAN & PROFILE SHEET
S.R.-91
STA. 206+00 TO STA. 217+00

CUYAHOGA COUNTY
LAKE COUNTY
CUY/LAK-91-15.42/0.00