PLOTTED BY: fkonopka
PLOTTED FROM: i:\users\bkruse\pid09864\09864gps.dgn
PLOT SUBMITTED: 09-OCT-1998 09:25

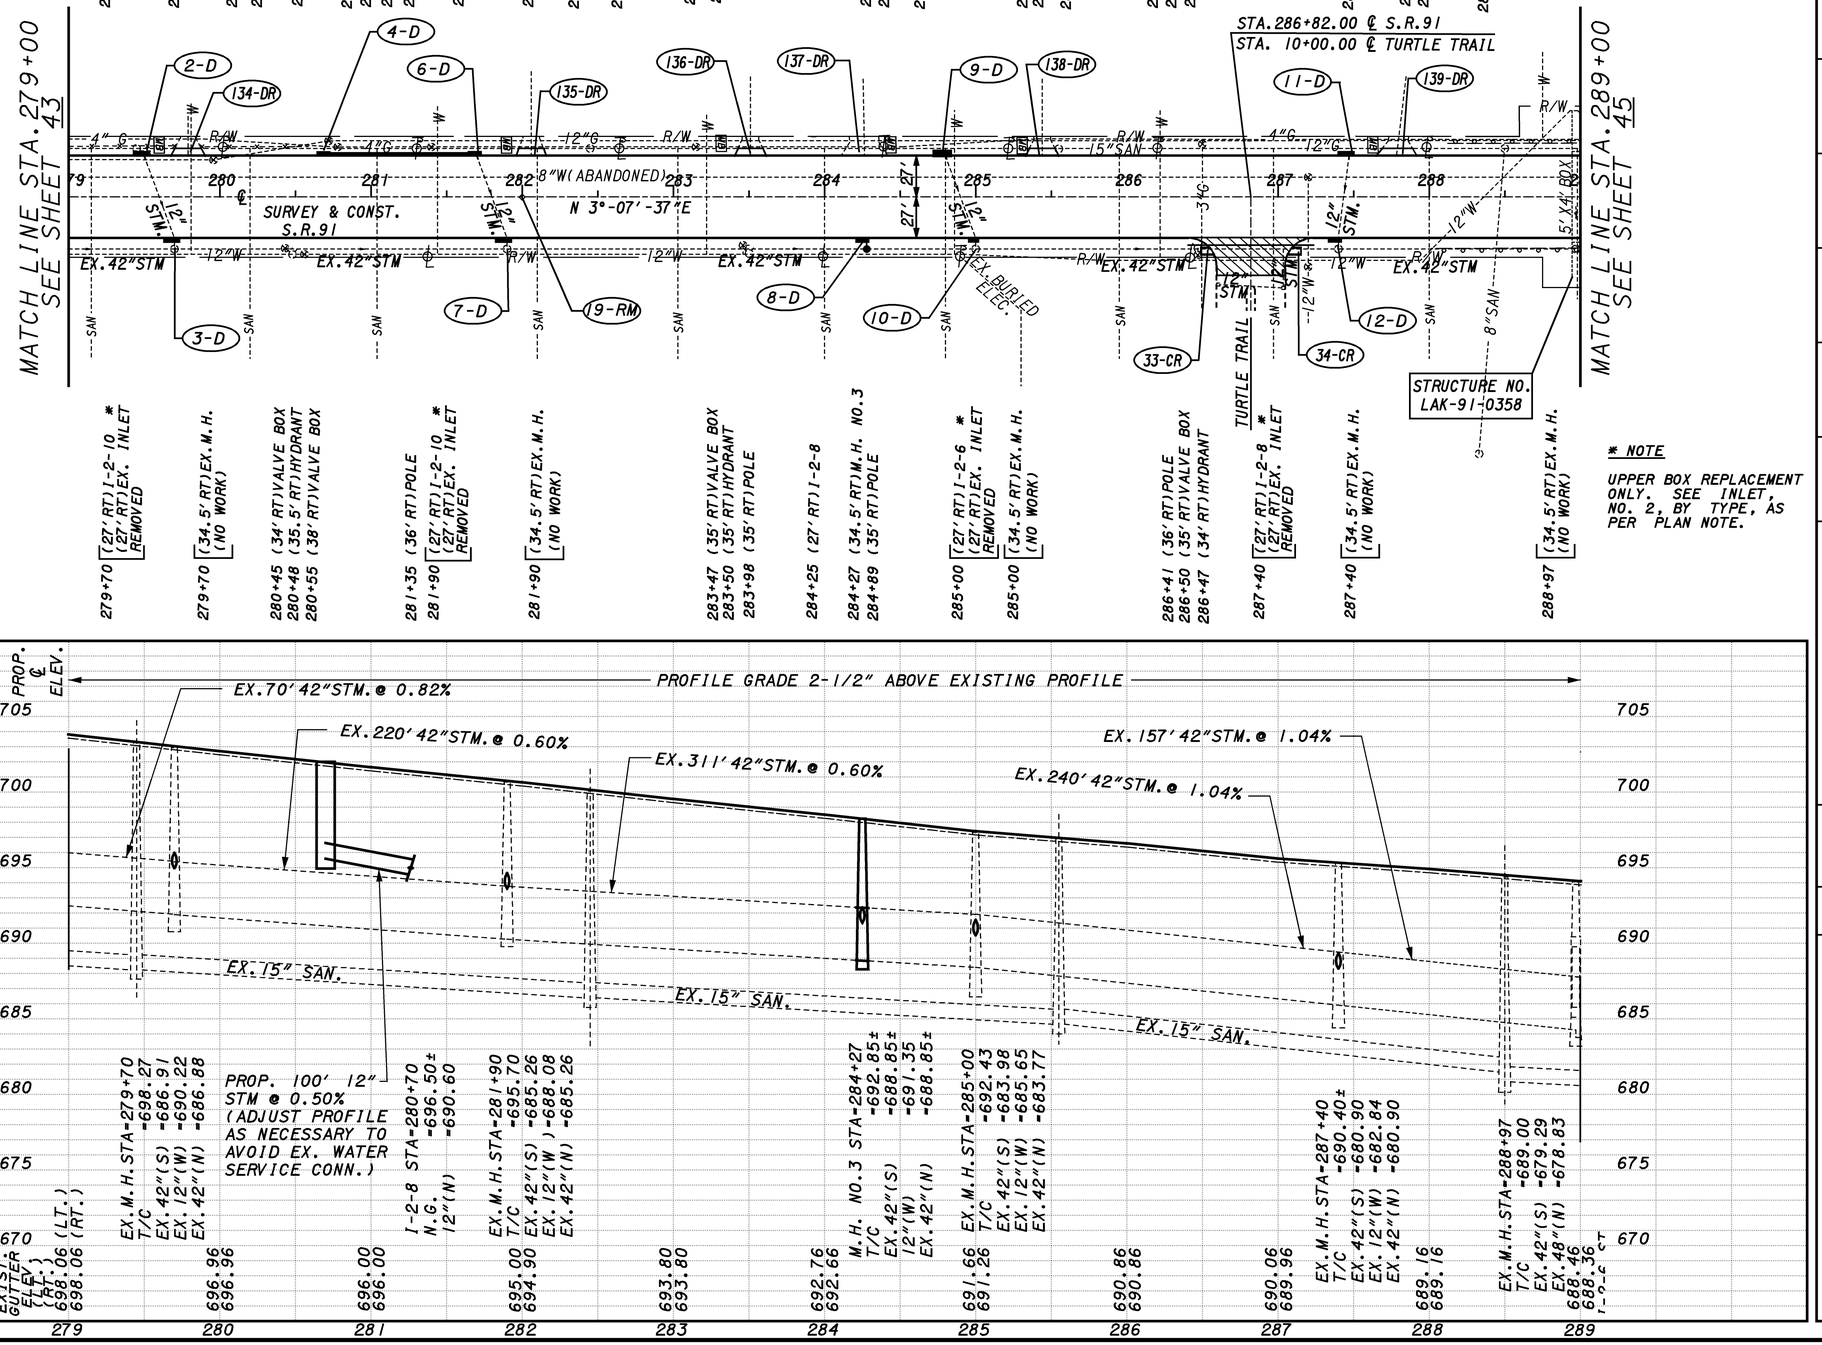

CROSS REFERENCE	SHEET
TYPICAL SECTIONS	3-9
CROSS SECTIONS	73-75
PAVEMENT MARKING SHT	103
PAVEMENT TRANS. DET.	79
DRIVE DETAILS	82-83
CURB QUANTITIES	21
DRIVE & WALK QTY'S	23

* NOTE

UPPER BOX REPLACEMENT ONLY. SEE INLET, NO. 2, BY TYPE, AS PER PLAN NOTE.

REF. NO.	STATION TO STATION	604 INLET, NO.2-6, AS PER PLAN EACH	604 INLET, NO.2-8 EACH	604 INLET, NO.2-8, AS PER PLAN EACH	604 INLET, NO.2-10, AS PER PLAN EACH	604 MANHOLE, NO.3 EACH	603 CONDUIT, TYPE B 12" C 12" F 42" 6" LIN. FT.
2-D	279+50 LT.				1		
3-D	279+70 RT.		1				
4-D	280+70 TO 281+70 LT.		1		1		100
6-D	281+70 LT.			1			2
7-D	281+90 RT.		1				10
8-D	284+25 TO 284+27 RT.			1			
9-D	284+80 LT.				1		2
10-D	285+00 RT.	1					8
11-D	287+50 LT.				1		8
12-D	287+40 RT.			1			8
TOTALS CARRIED TO DRAINAGE SUB-SUMMARY		1	3	1	5	1	10
							108
							8

CALCULATED DRL
CHECKED BJK
0 50 100
SCALE IN FEET

PLAN & PROFILE SHEET
S.R.-91
STA. 279+00 TO STA. 289+00

CUYAHOGA COUNTY
LAKE COUNTY
CUY/LAK-91-15.42/0.00

44
104