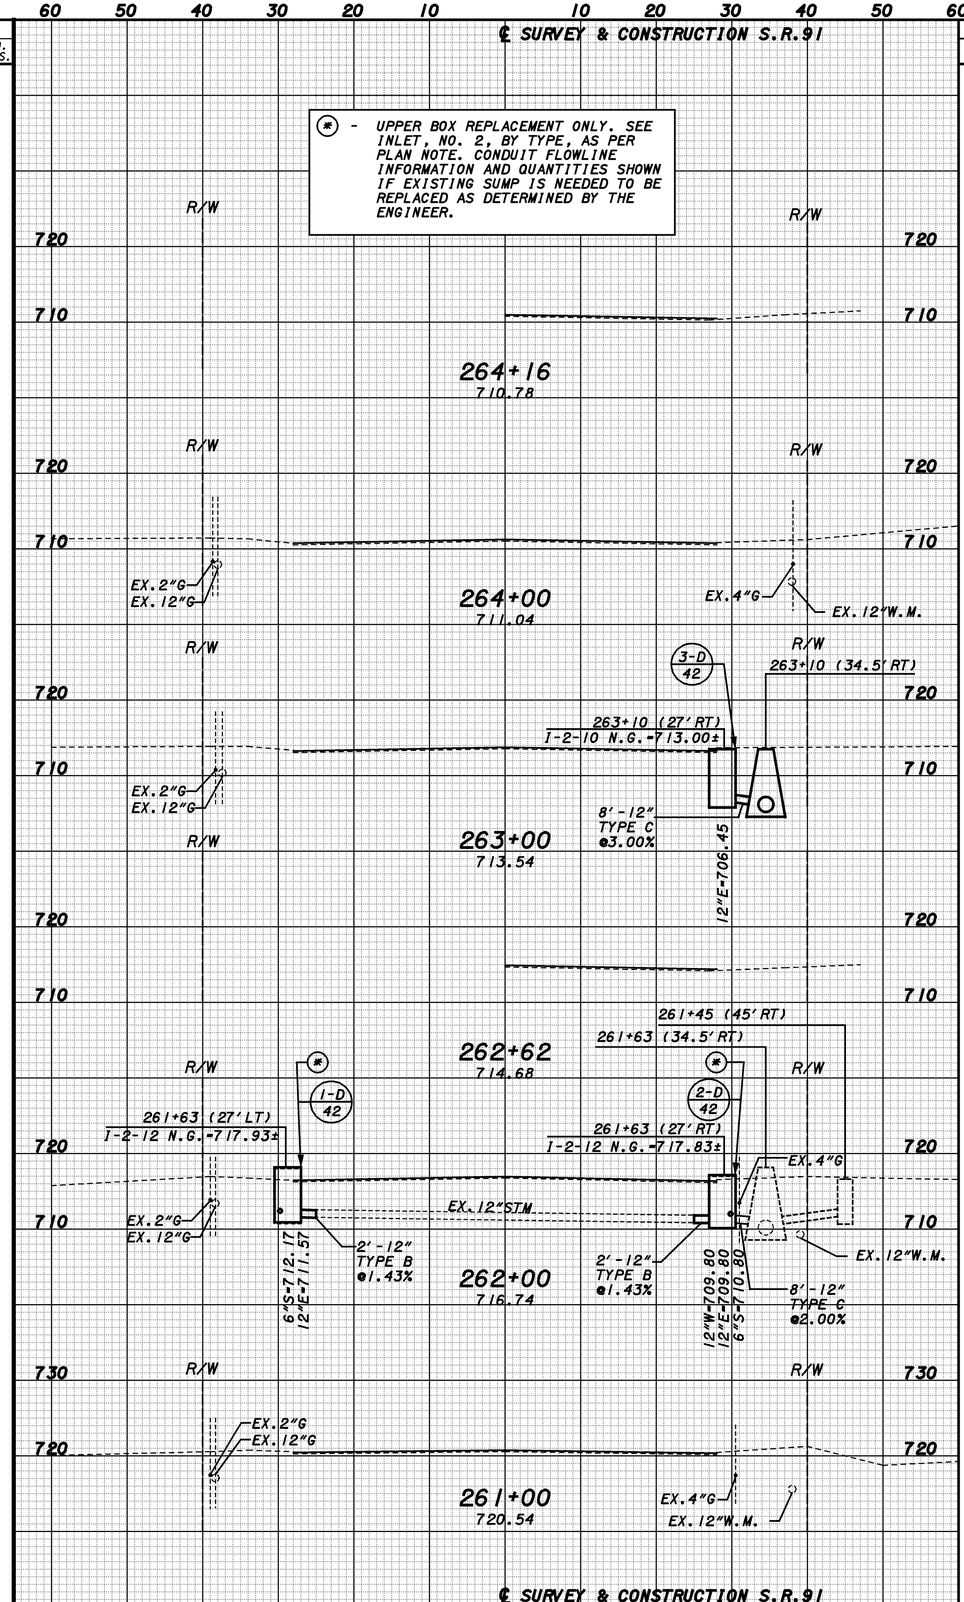

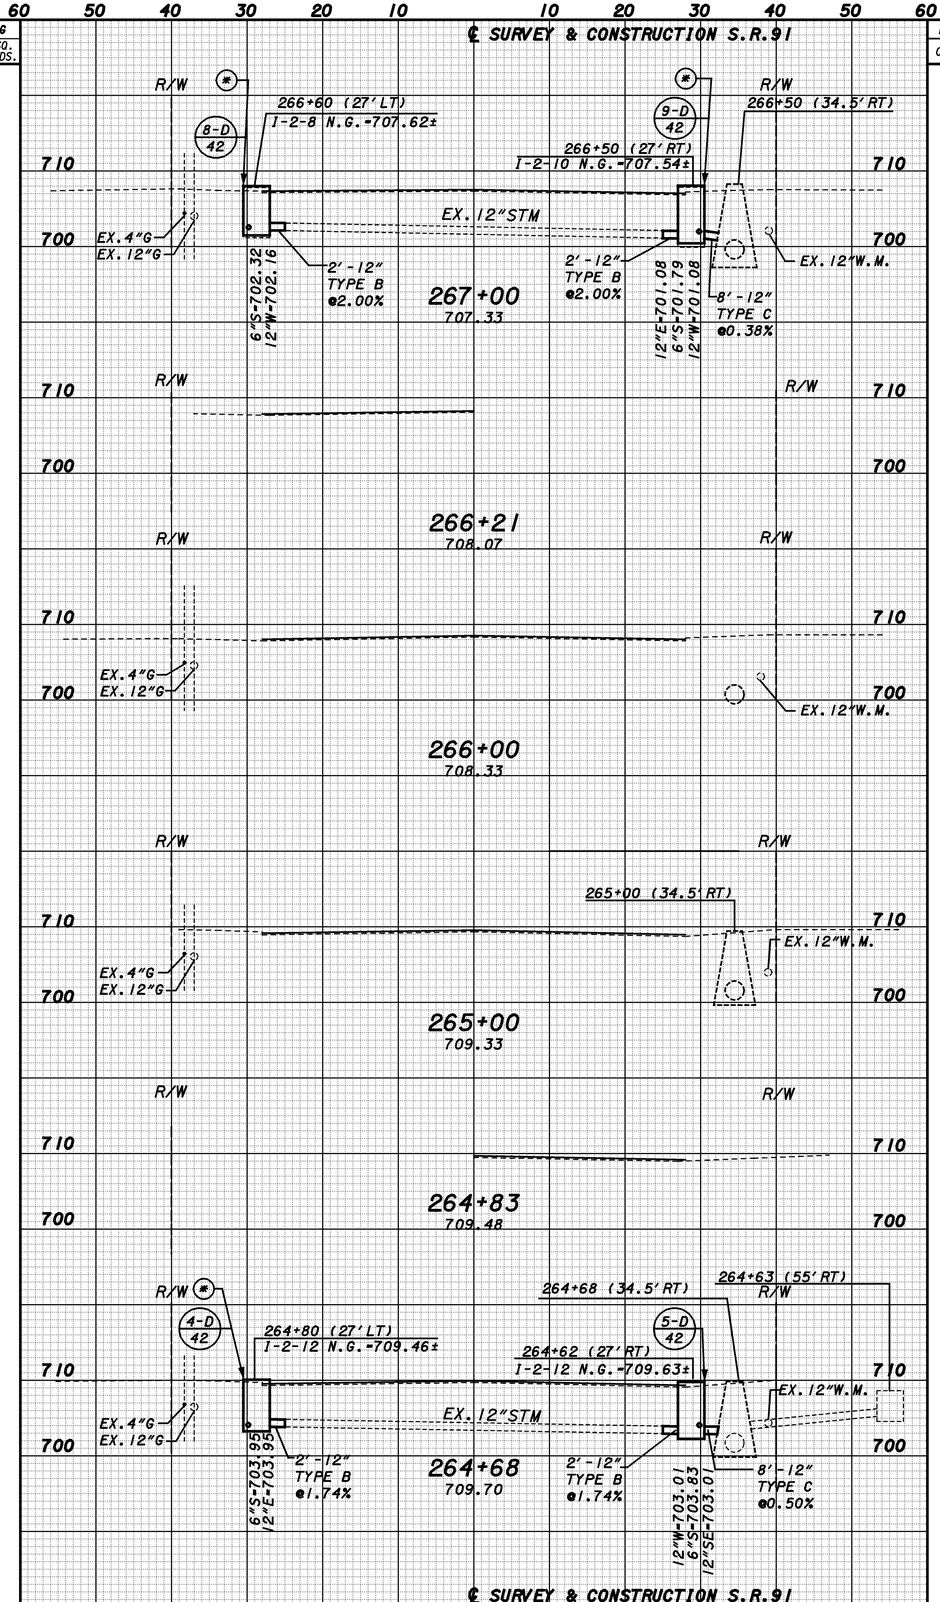

SEEDING END WIDTH	SEEDING SQ. YDS.	END AREA CUT	END AREA FILL	VOLUME CUT	VOLUME FILL	SEEDING END WIDTH	SEEDING SQ. YDS.	END AREA CUT	END AREA FILL	VOLUME CUT	VOLUME FILL

CONCALCULATED BJK
CHECKED BJK

CROSS SECTION SHEET
SR-91
STA. 261+00 TO STA. 267+64

CUYAHOGA COUNTY
LAKE COUNTY
CUY/LAK-91-15.42/0.00

71
104

PLOT SUBMITTED: 09-OCT-1998 10:19
PLOTTED BY: fkonopka
PLOTTED FROM: i:\users\bkruse\pid09864\09864gxy.dgn
09864GXY.DGN