PLOTTED BY: fkonopka
PLOTTED FROM: i:\users\bkruse\p1d09864\09864ddc.dgn
09864DDC.DGN
PLOT SUBMITTED: 09-OCT-1998 11:43

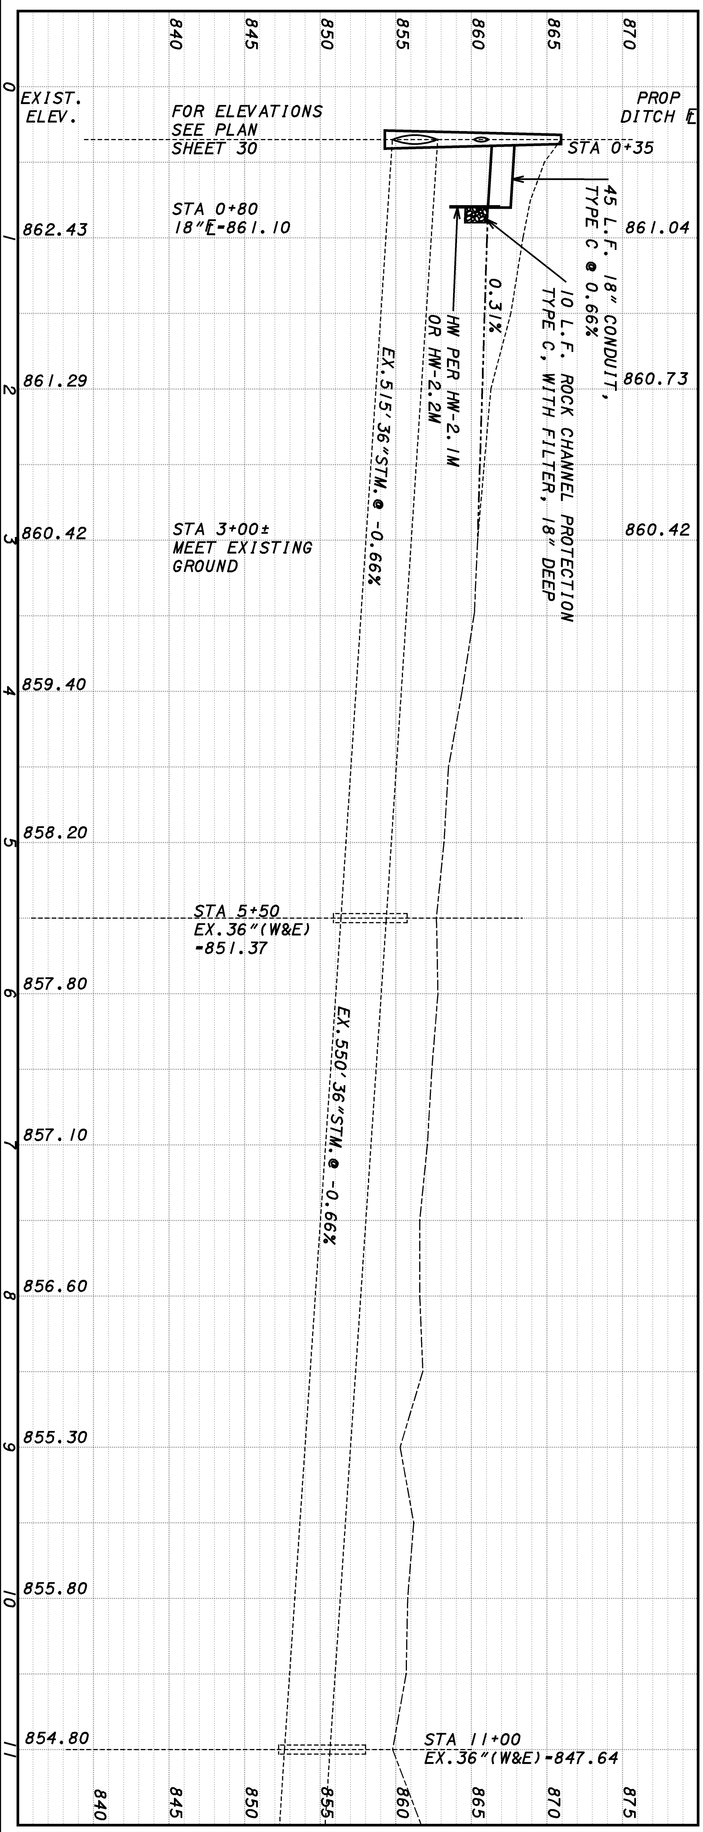

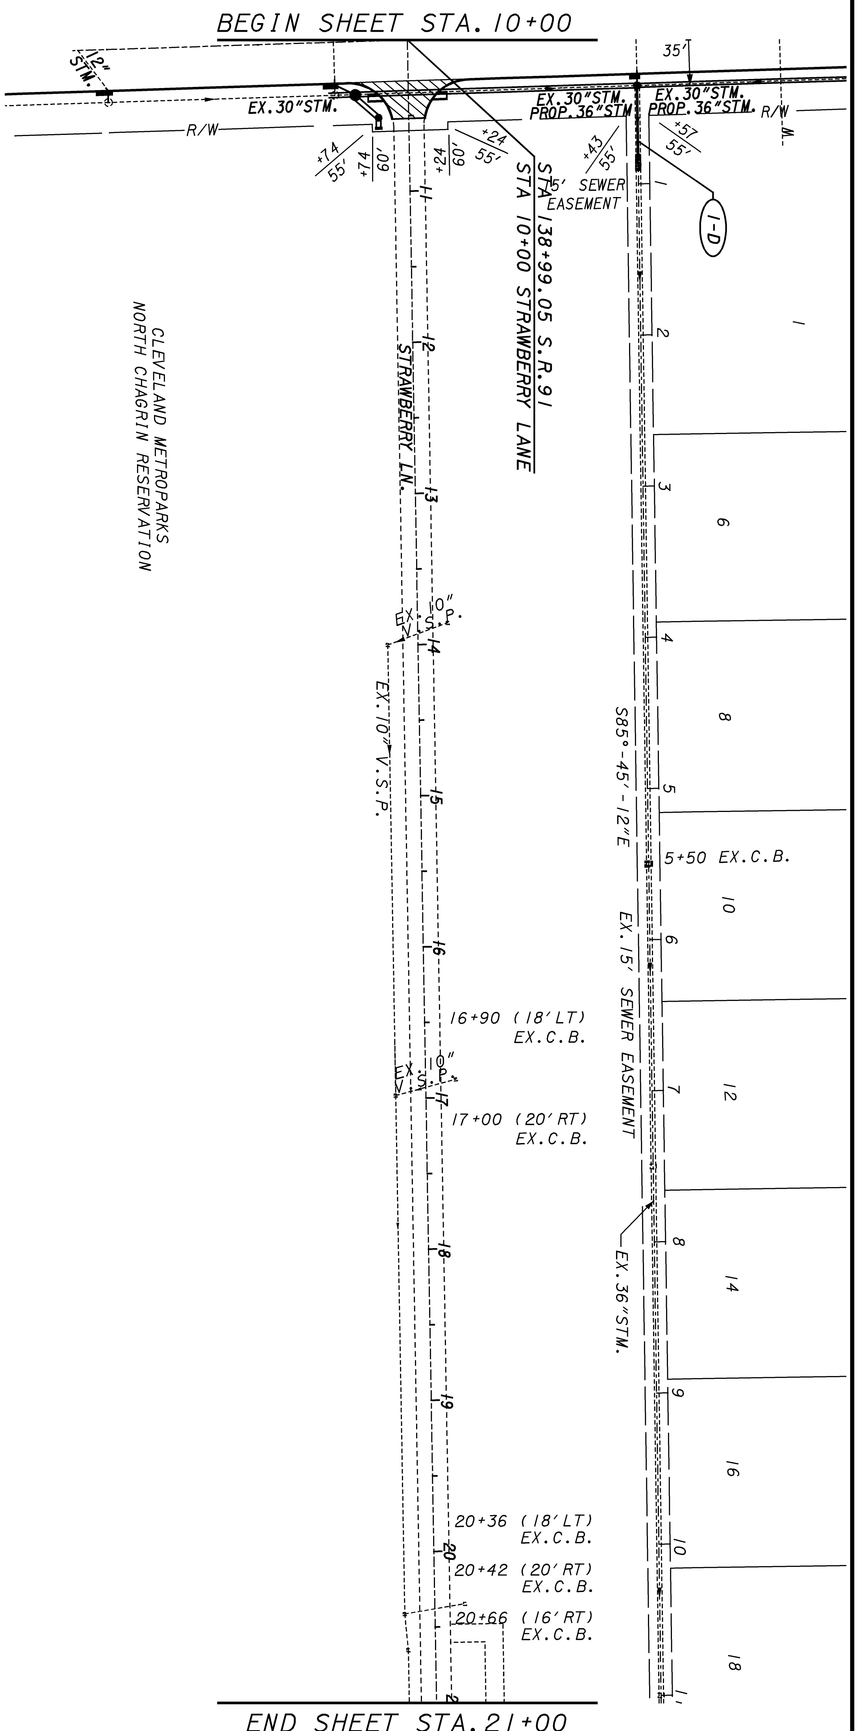

REF. NO.	STATION TO STATION	603 CONDUIT, TYPE B 12"	603 CONDUIT, TYPE C 18"	601 RCP TYPE C, WITH FILTER	602 CONCRETE MASONRY
		LIN. FT.	LIN. FT.	C.Y.	C.Y.
I-D	STA 0+35 TO STA 0+80		45	1.7	0.33
TOTALS CARRIED TO GENERAL SUMMARY			45	1.7	0.33

76A 104	CUYAHOGA COUNTY LAKE COUNTY CUY/LAK-91-15.42/0.00	PLAN & PROFILE SHEET STRAWBERRY LANE OUTLET PIPE	CALCULATED DRL CHECKED BJK	0 50 100 SCALE IN FEET