PLOT SUBMITTED: 09-OCT-1998 09:43

PLOTTED BY: fkonopka
PLOTTED FROM: i:\users\bkruse\pid09864\09864gxg.dgn

09864GXH.DGN

SEEDING		END AREA		VOLUME		SEEDING		END AREA		VOLUME	
END WIDTH	SQ. YDS.	CUT	FILL	CUT	FILL	END WIDTH	SQ. YDS.	CUT	FILL	CUT	FILL

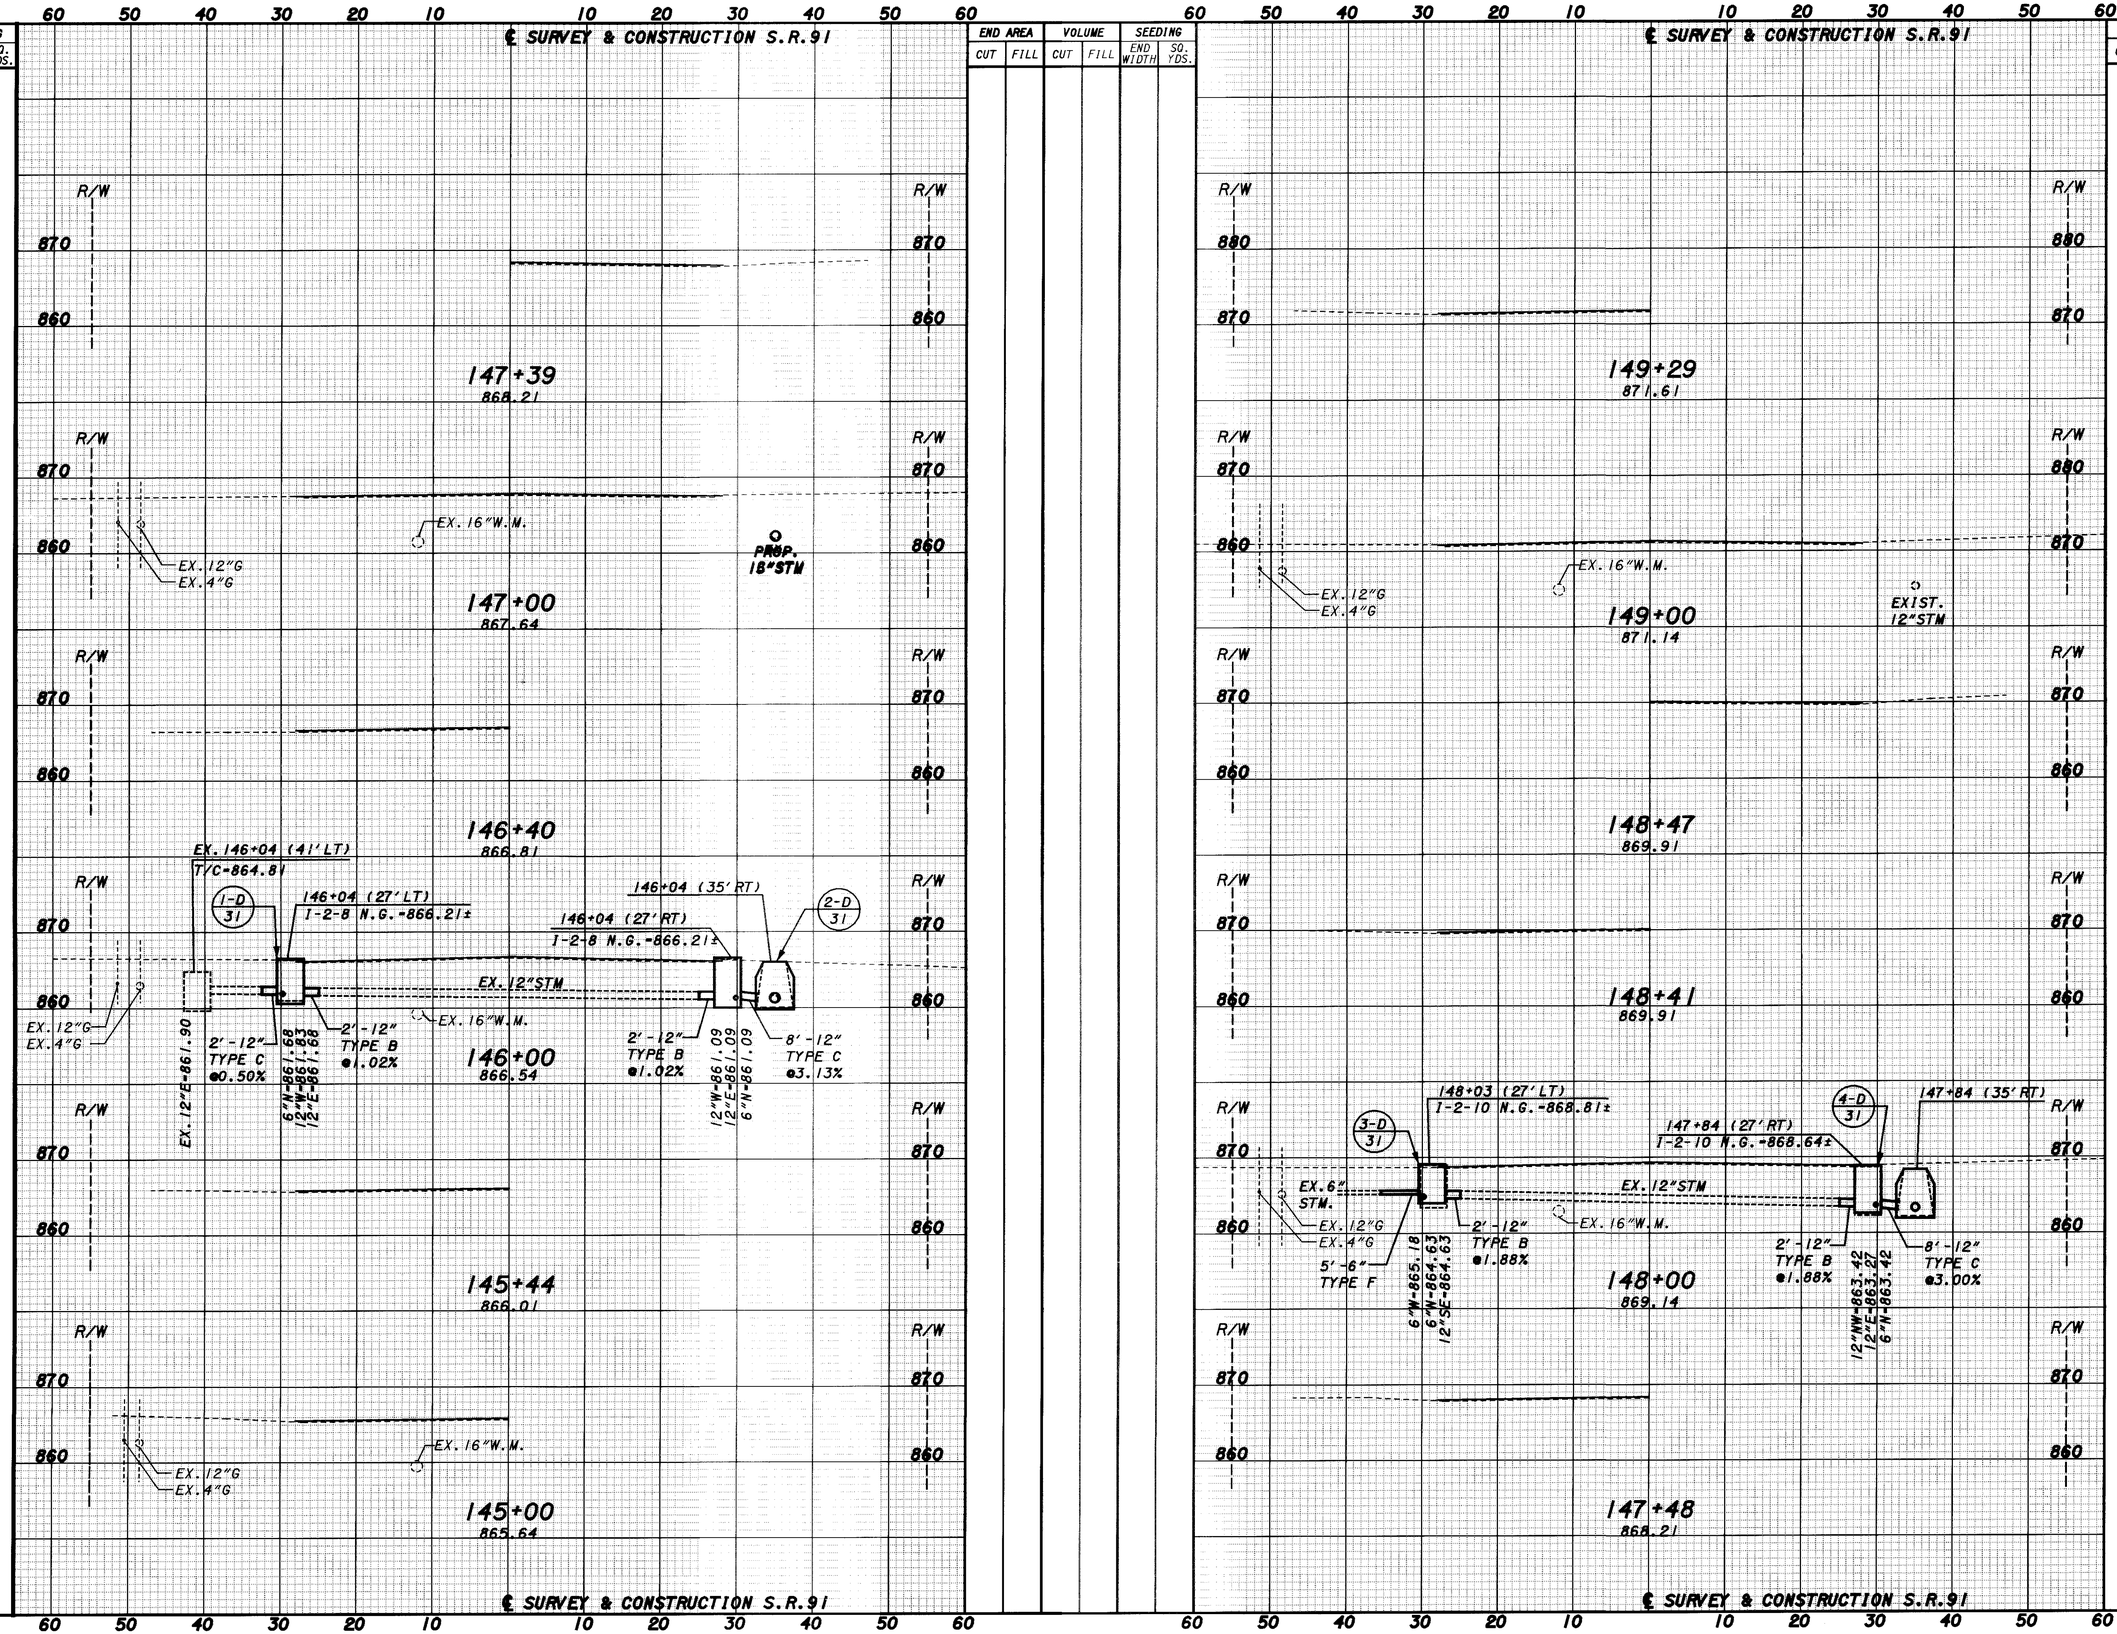

CHECKED BY: BJK
CHECKED: DRL

CROSS SECTION SHEET
SR-91
STA. 145+00 TO STA. 149+29

CUYAHOGA COUNTY
LAKE COUNTY
CUY/LAK-91-15.42/0.00