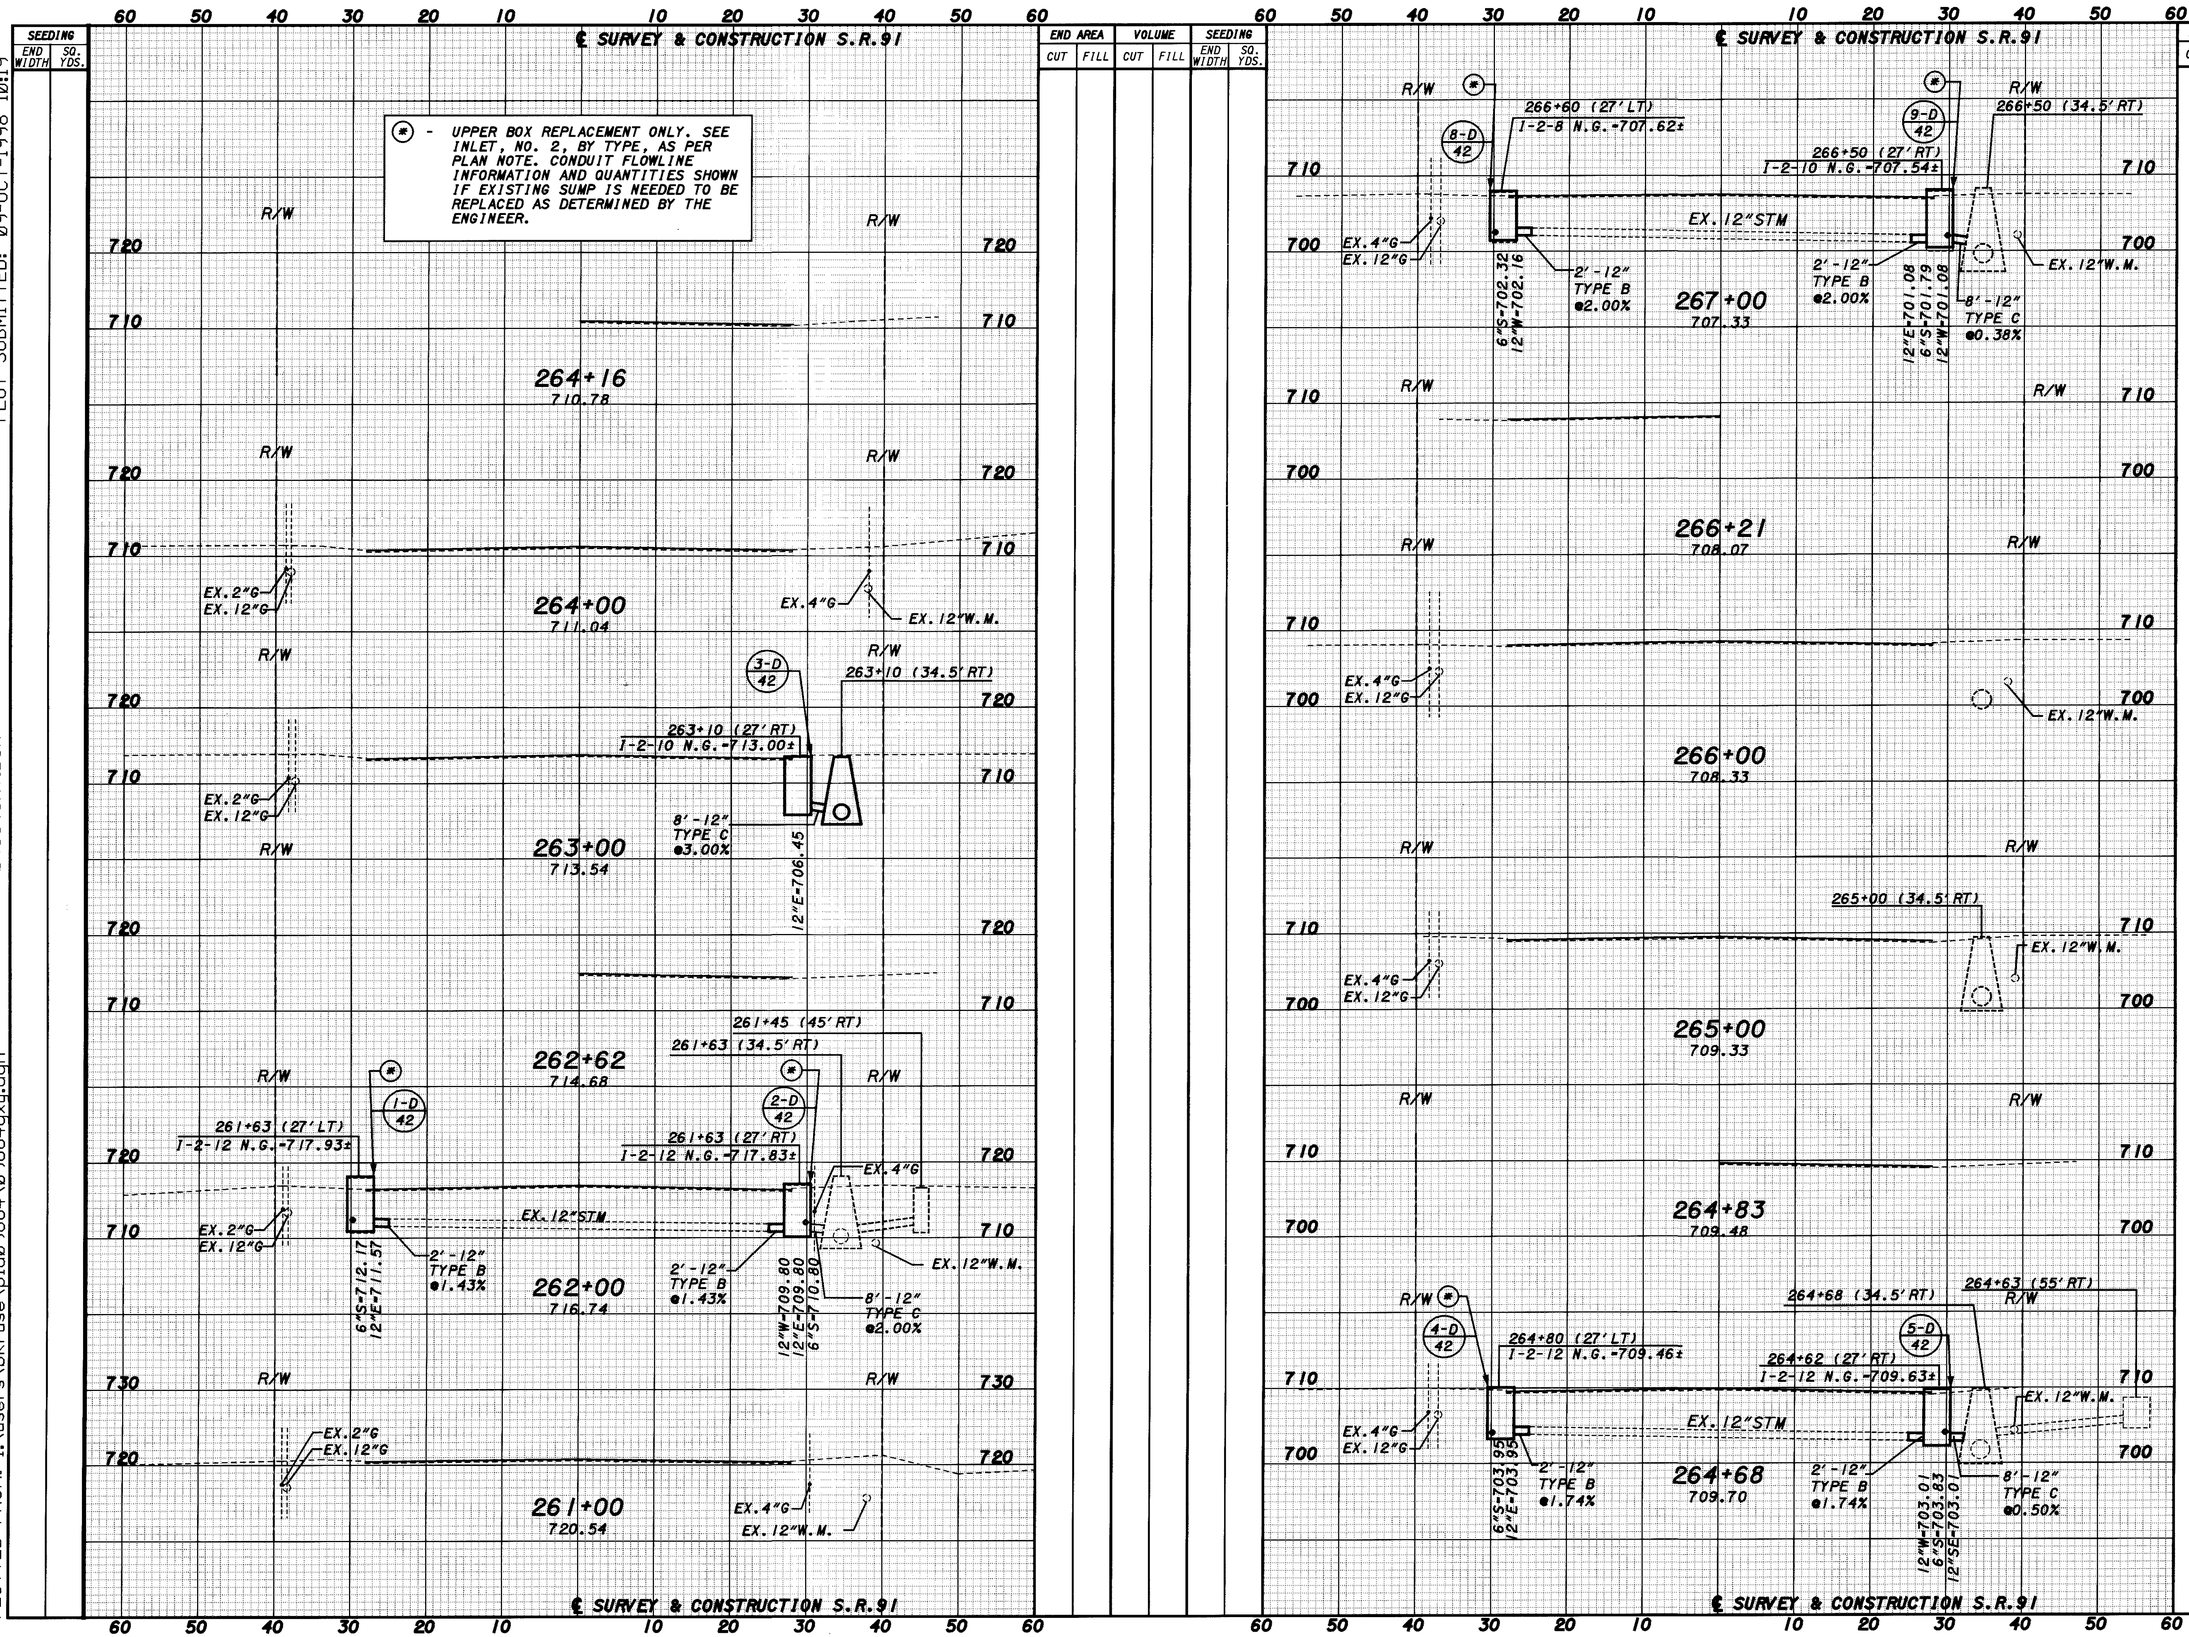


PLOT SUBMITTED: 09-OCT-1998 10:19

PLOTTED BY: fkonopka
PLOTTED FROM: i:\users\bkruse\pid09864\09864gxy.dgn

09864GXY.DGN

CALCULATED BJK
CHECKED BJK

CROSS SECTION SHEET
SR-91
STA. 261+00 TO STA. 267+64

CUYAHOGA COUNTY
LAKE COUNTY
CUY/LAK-91-15.42/0.00