PLOTTED BY: fkonopka
PLOTTED FROM: i:\users\bkruse\pid09864\09864ddc.dgn
09864DDC.DGN
PLOT SUBMITTED: 09-OCT-1998 11:43

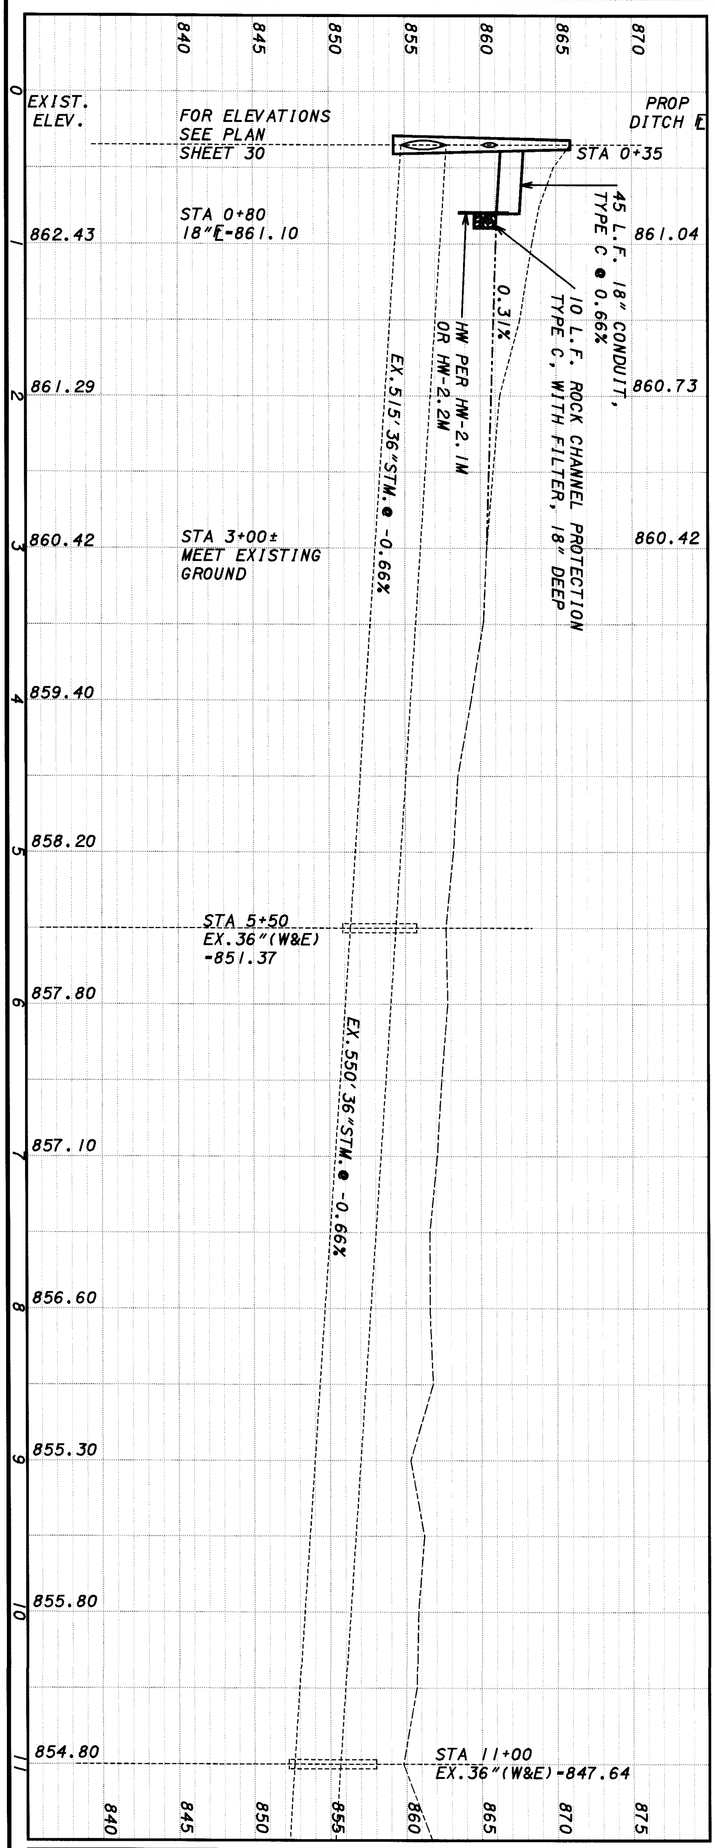

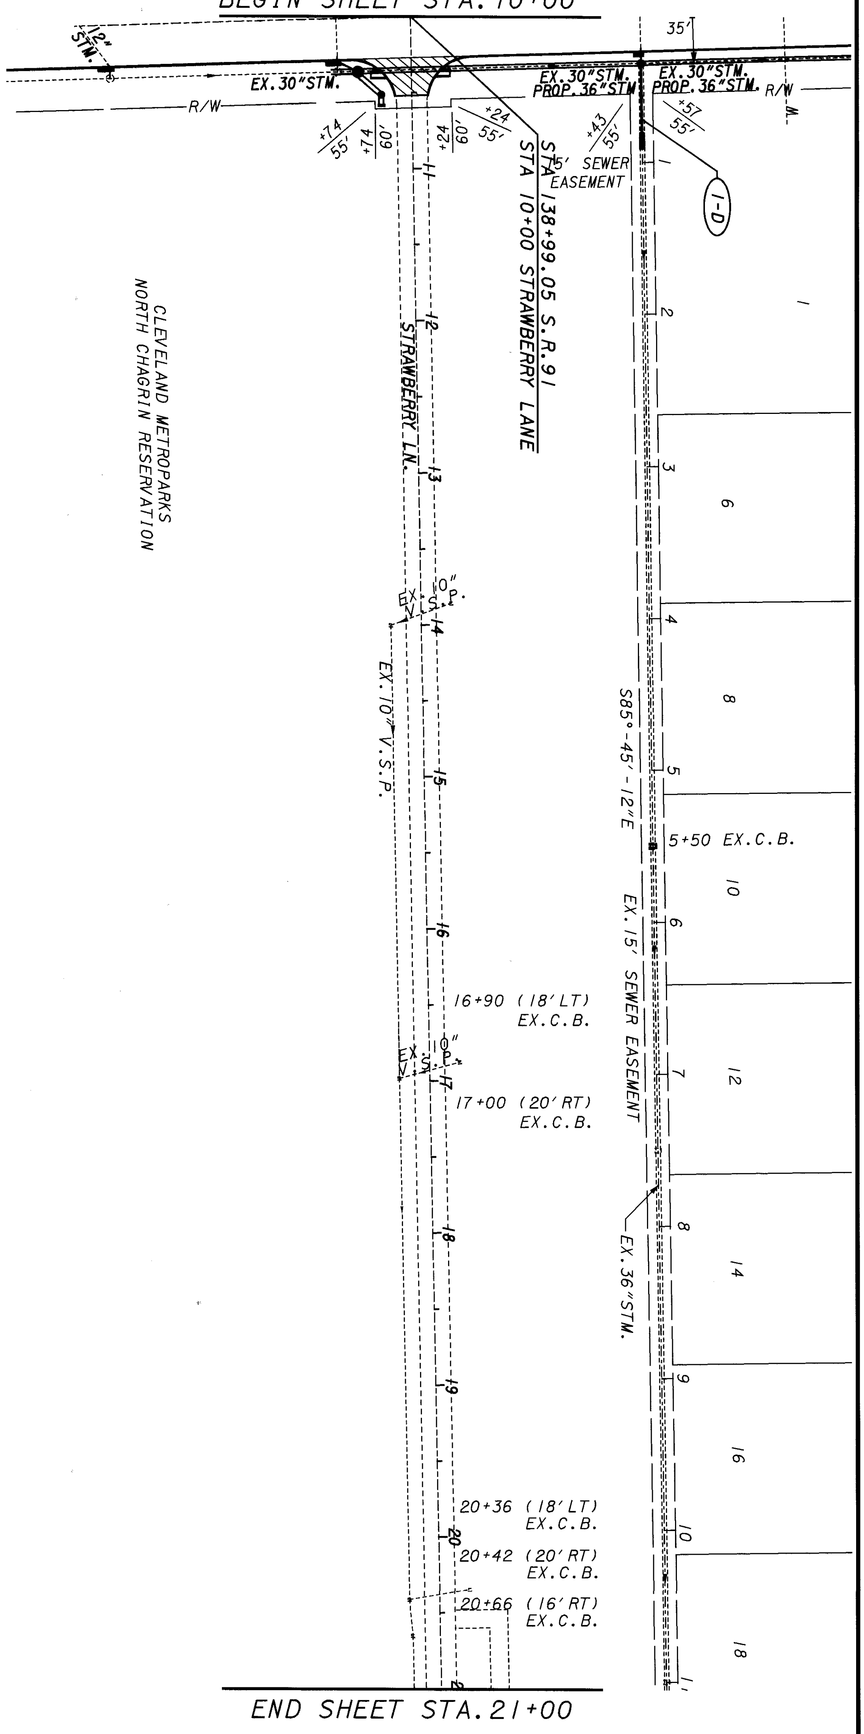

			603						601	602					
REF. NO.	STATION TO STATION		CONDUIT, TYPE						RCP TYPE C, WITH FILTER	CONCRETE MASONRY					
			B	C											
			12"	18"											
			LIN. FT.						C.Y.	C.Y.					
I-D	STA 0+35 TO STA 0+80			45					1.7	0.33					
TOTALS CARRIED TO GENERAL SUMMARY				45					1.7	0.33					

76A 104	CUYAHOGA COUNTY LAKE COUNTY CUY/LAK-91-15.42/0.00	PLAN & PROFILE SHEET STRAWBERRY LANE OUTLET PIPE	CALCULATED DRL CHECKED BJK	0 50 100 SCALE IN FEET	52