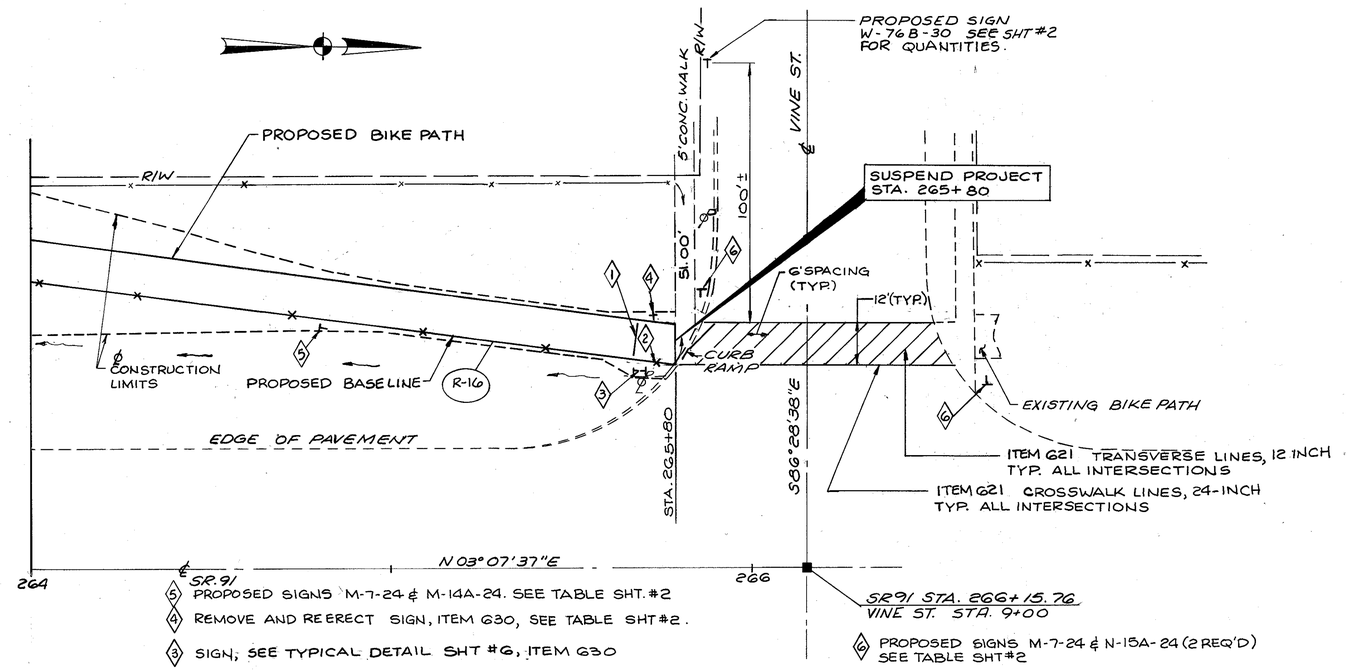

5 PROPOSED SIGNS M-7-24 & M-14A-24. SEE TABLE SHT. #2

4 REMOVE AND REERECT SIGN, ITEM 630, SEE TABLE SHT #2.

3 SIGN, SEE TYPICAL DETAIL SHT #6, ITEM 630

2 5' MIN. BETWEEN EDGE OF ROAD AND END FENCE SUPPORT.

1 ITEM 621 - STOP LINE SEE TABLE SHEET #2

6 PROPOSED SIGNS M-7-24 & N-15A-24 (2 REQ'D) SEE TABLE SHT #2

BENCH MARK NO. 2
RR SPIKE SET LP # 664612 NW CORNER SR 91 & VINE ST. EL. 627.94

BENCH MARK NO 3
RR SPIKE SET LP # 691257 W/S SR 91, 5th POLE SOUTH OF VINE ST. EL. 630.36

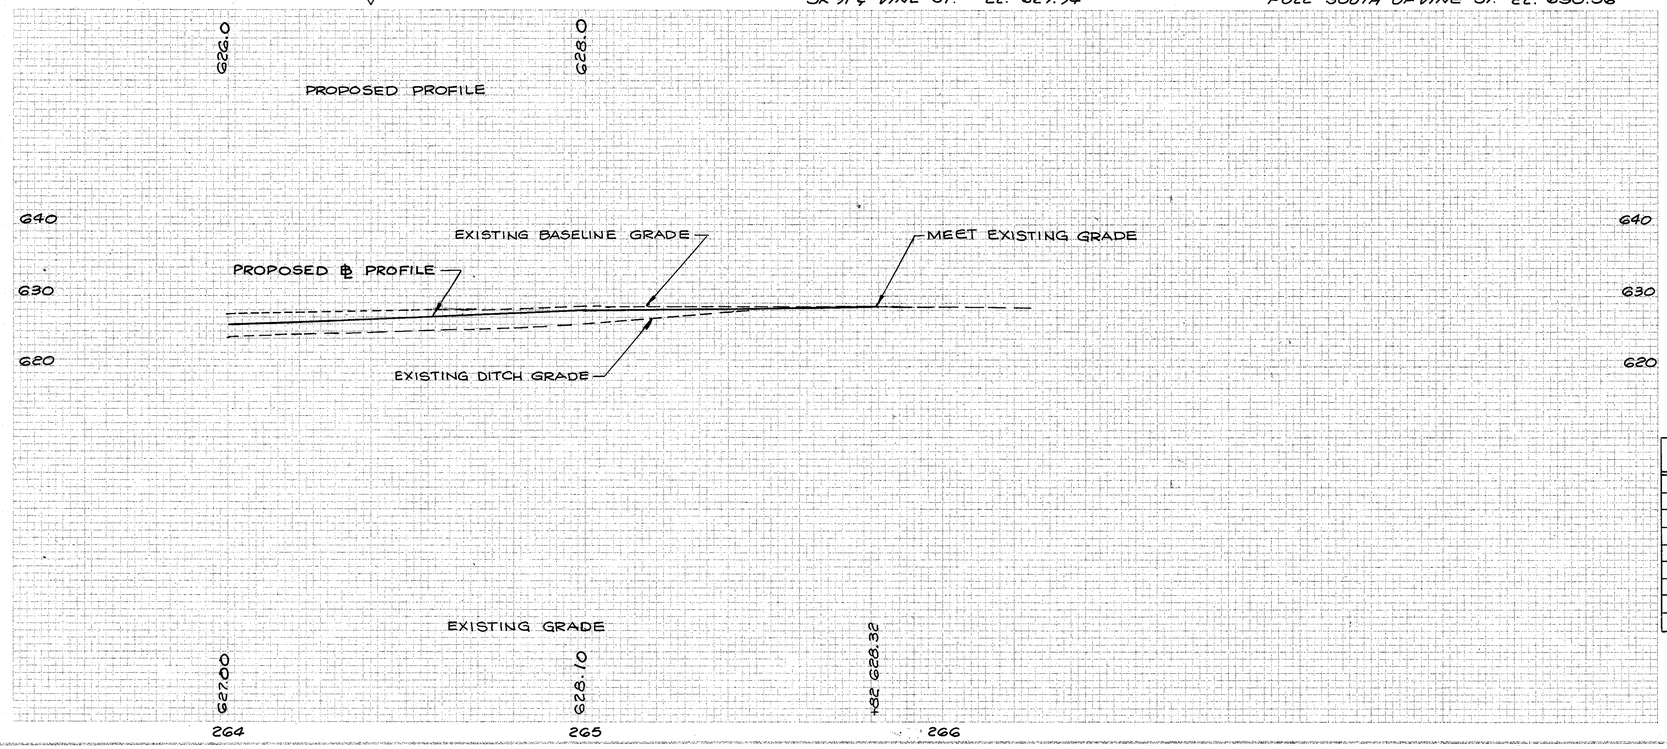

BEGIN M-13A-24 24"x6"

END M-14A-24 24"x6"

M-15-24 24"x6"

M-15A-24 24"x6"

W-76B-30 30"x30"

		ROADWAY			DRAINAGE			
		607						
REF	LOCATION	FENCE TYPE CL						
		LIN FT						
R-16	STA. 264+00 TO STA. 265+75	184						
	TOTALS	184						

PLAN AND PROFILE SHEET STA. 264+00 TO STA. 265+80