DRAWN BY	LAK-91-4.95	OHIO	11
DATE		FHWA REGION 5	25
CHKD BY			
DATE			

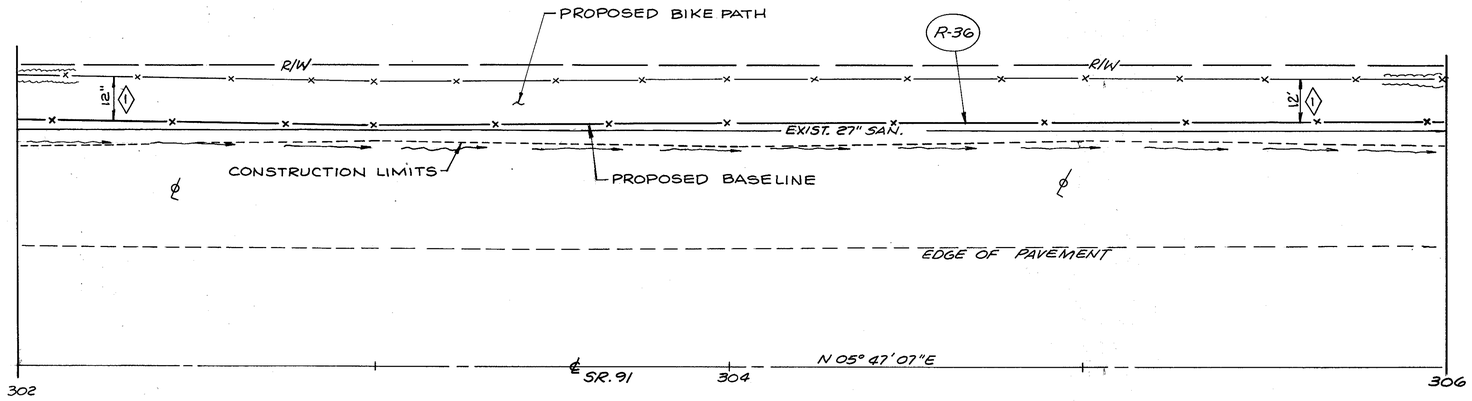

1 ℄ 12' OFF OF EXISTING FENCE

BENCH MARK No. 4A
RR SPIKE LP# 691314 E/S SR 91, 6TH POLE NORTH OF STEVENS BLVD. EL. 627.32

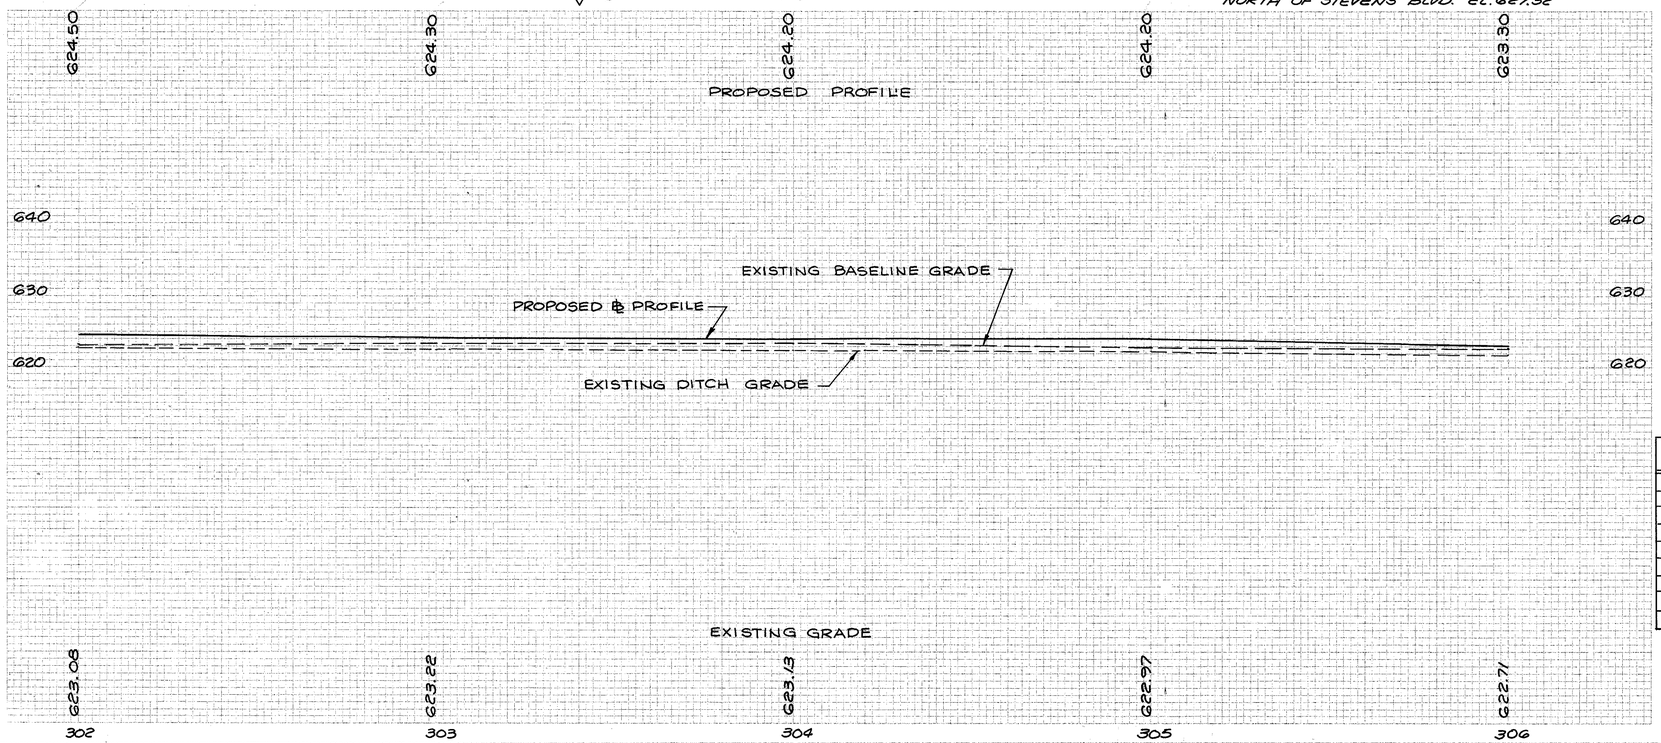

		ROADWAY				DRAINAGE			
		607							
REF	LOCATION	FENCE TYPE CL LIN. FT.							
R-36	STA. 302+00 TO STA. 306+00	400							
	TOTALS	400							

PLAN AND PROFILE SHEET STA. 302+00 TO STA. 306+00