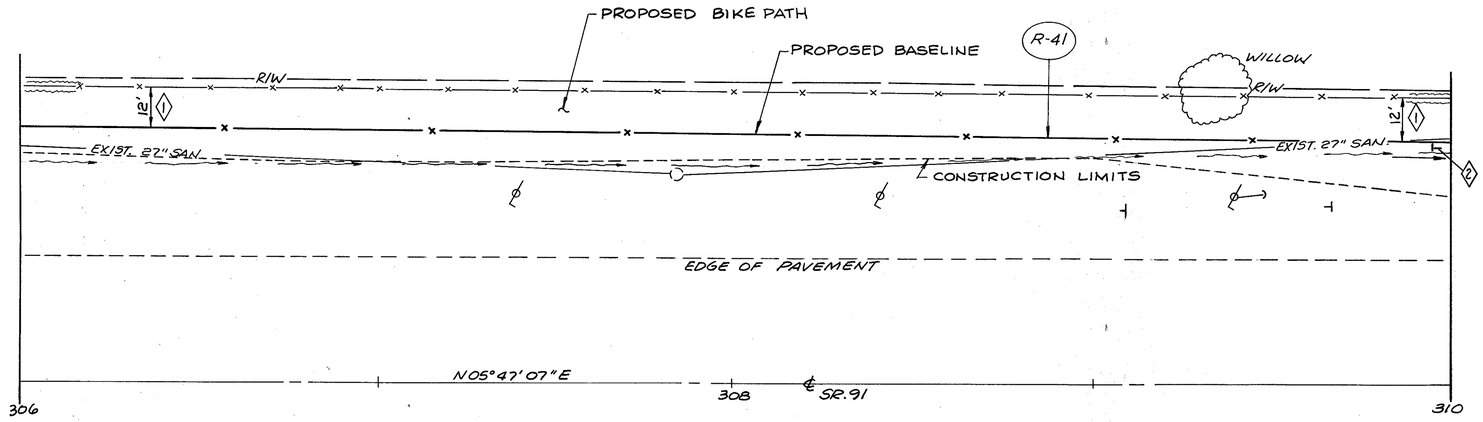

(2) PROPOSED SIGNS M-7-24 & M-14A-24 SEE TABLE SHEET #2

(1) ℄ 12' OFF OF EXISTING FENCE

BENCH MARK No 5A
RR SPIKE, LP # 691322 E/S SR91 4th POLE SOUTH OF GLENN DR. EL. 624.85

BENCH MARK No. 4A
RR SPIKE, LP# 691314 E/S SR91, 6th POLE NORTH OF STEVENS BLVD. EL. 627.32

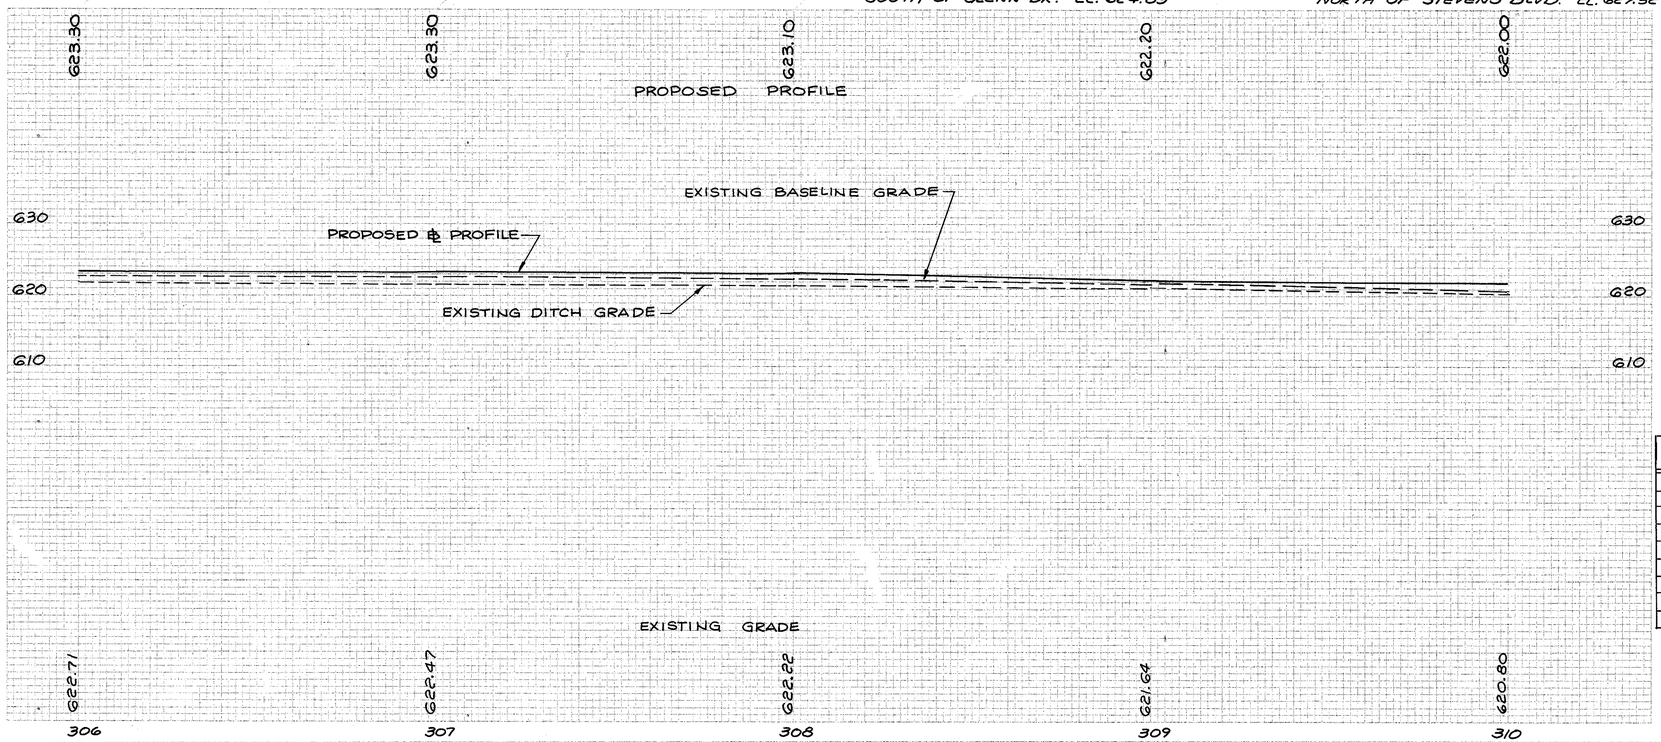

REF	LOCATION	FENCE TYPE CL LIN. FT.	ROADWAY 607				DRAINAGE			
R-41	STA. 306+00 TO STA. 310+00	400								
	TOTALS	400								

306+00 TO 310+00

PLAN AND PROFILE SHEET STA. 306+00 TO STA. 310+00