LAKE COUNTY
LAK - 91 - 5.04

FHWA REGION	STATE	PROJECT	
5	OHIO		

4
11

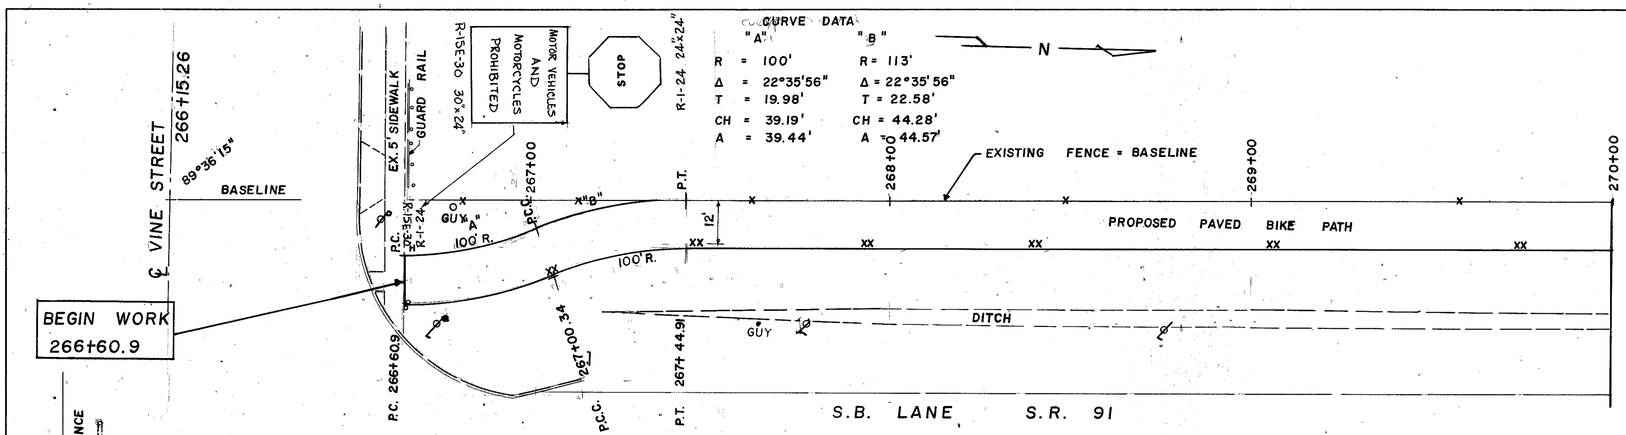

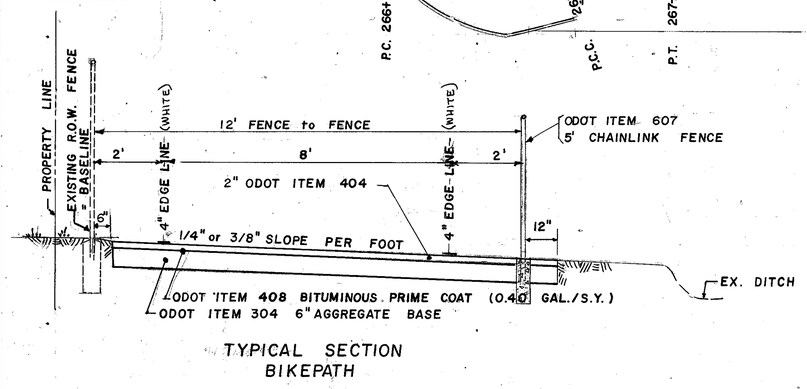

TYPICAL SECTION
BIKEPATH

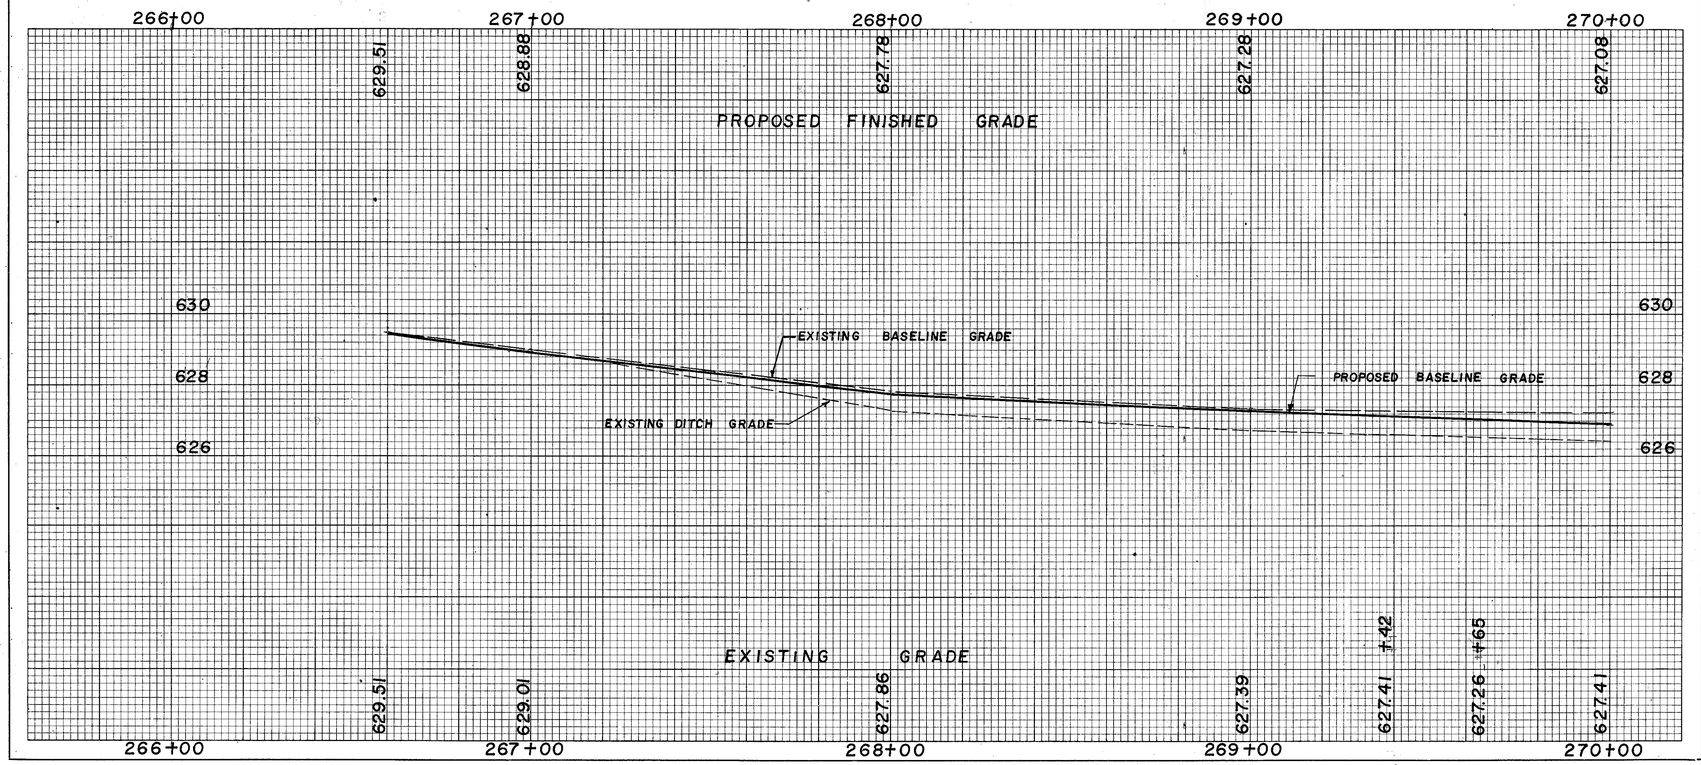

ESTIMATED QUANTITIES

REF. NO.	STATION TO STATION	SIDE	
			TOTALS

PLAN AND PROFILE SHEET STATION 266+60.9 TO 270+00