LAKE COUNTY
LAK-91 - 5.04

FHWA REGION	STATE	PROJECT	
5	OHIO		

7
11

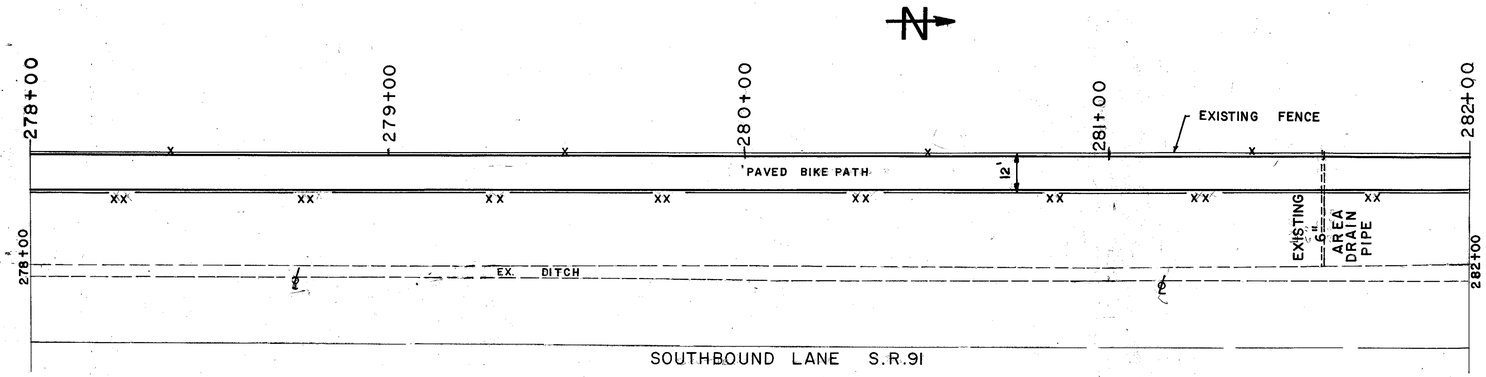

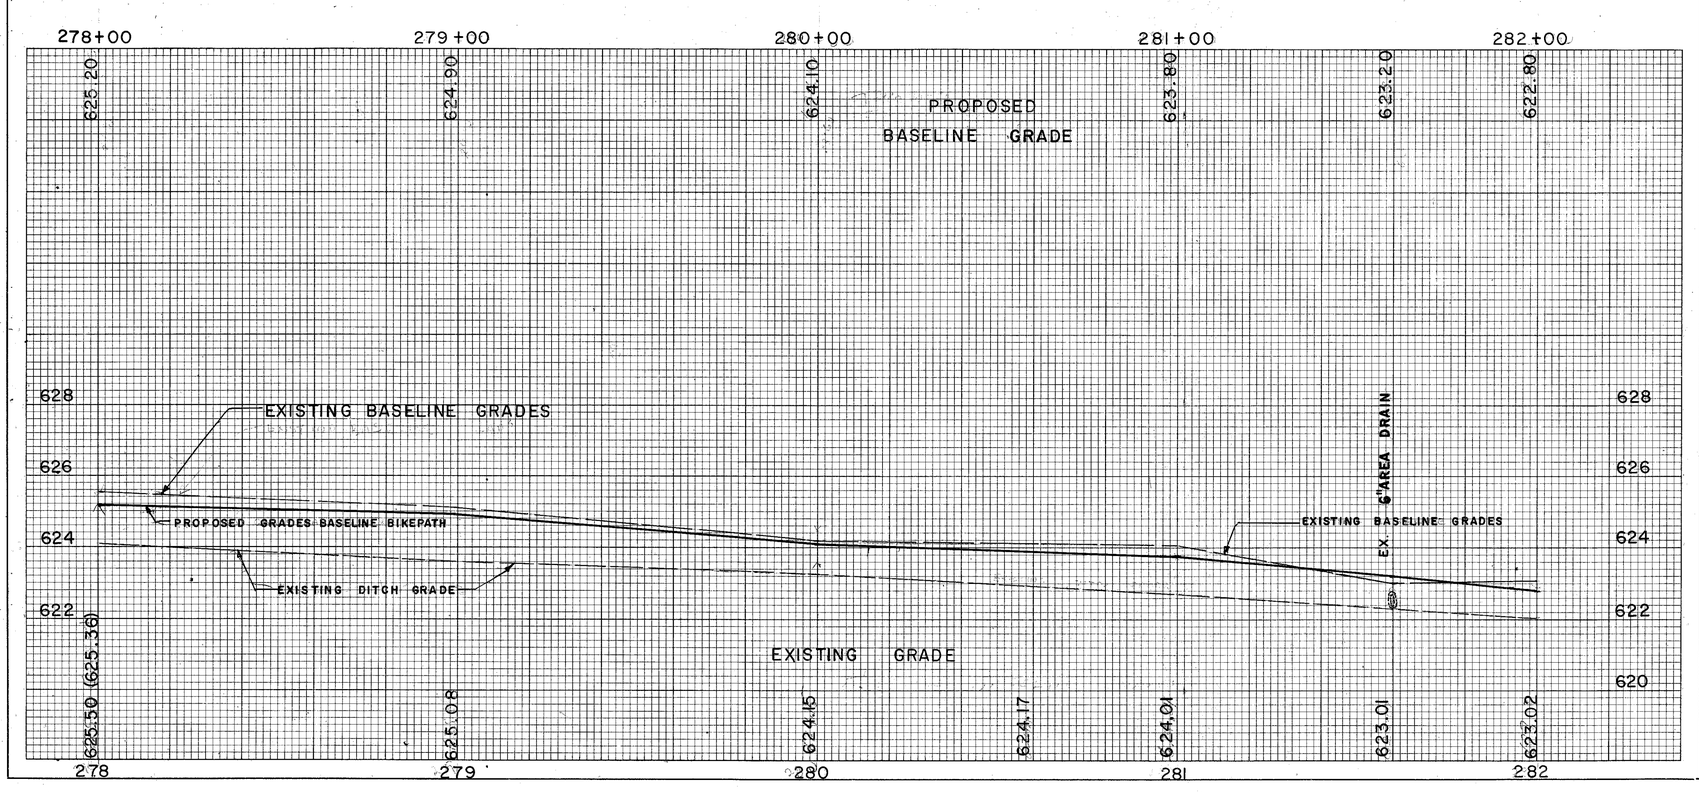

ESTIMATED QUANTITIES

REF. NO.	STATION TO STATION	SIDE
TOTALS		

PLAN AND PROFILE SHEET STATION 278+00 TO 282+00