LAKE COUNTY
LAK - 91 - 5.04

FHWA REGION	STATE	PROJECT	
5	OHIO		

9
11

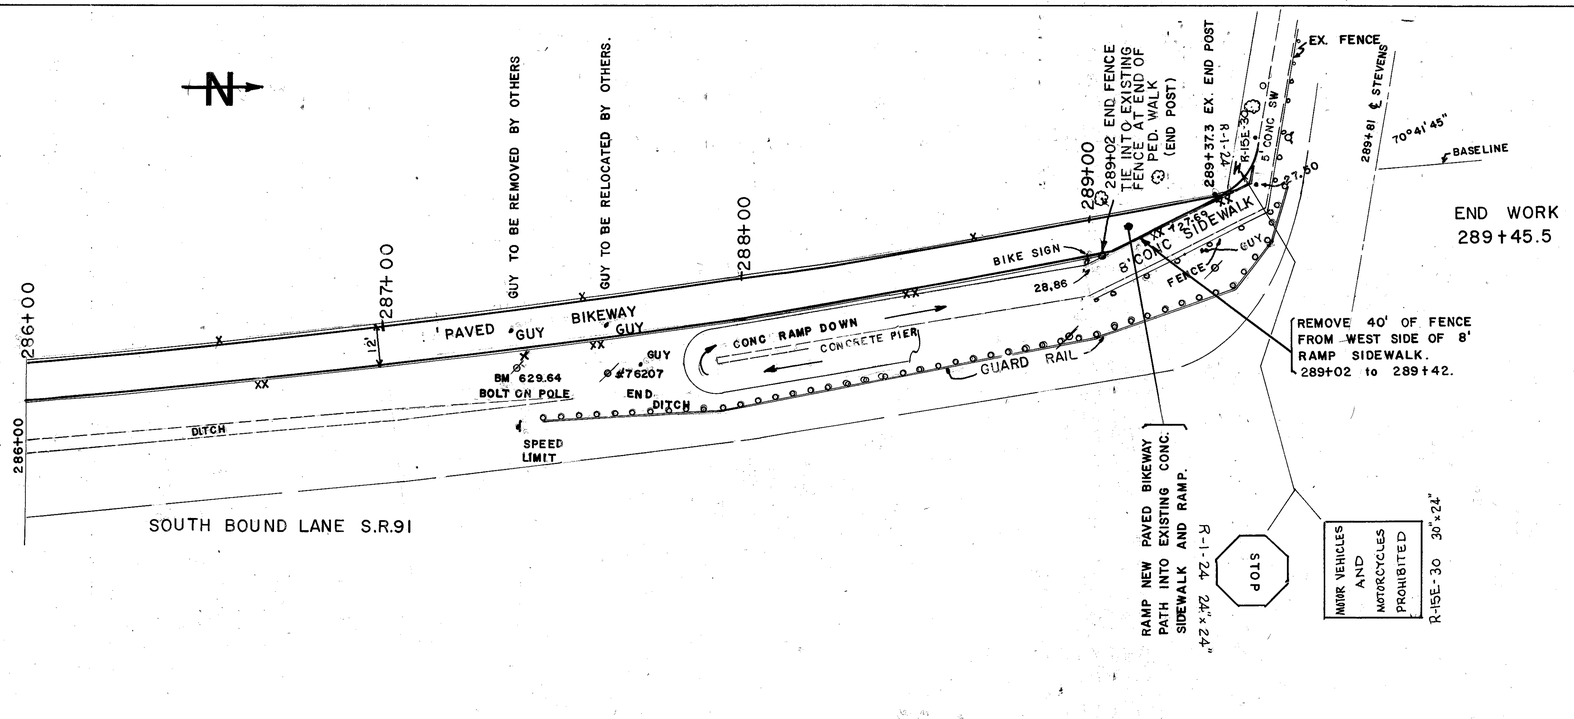

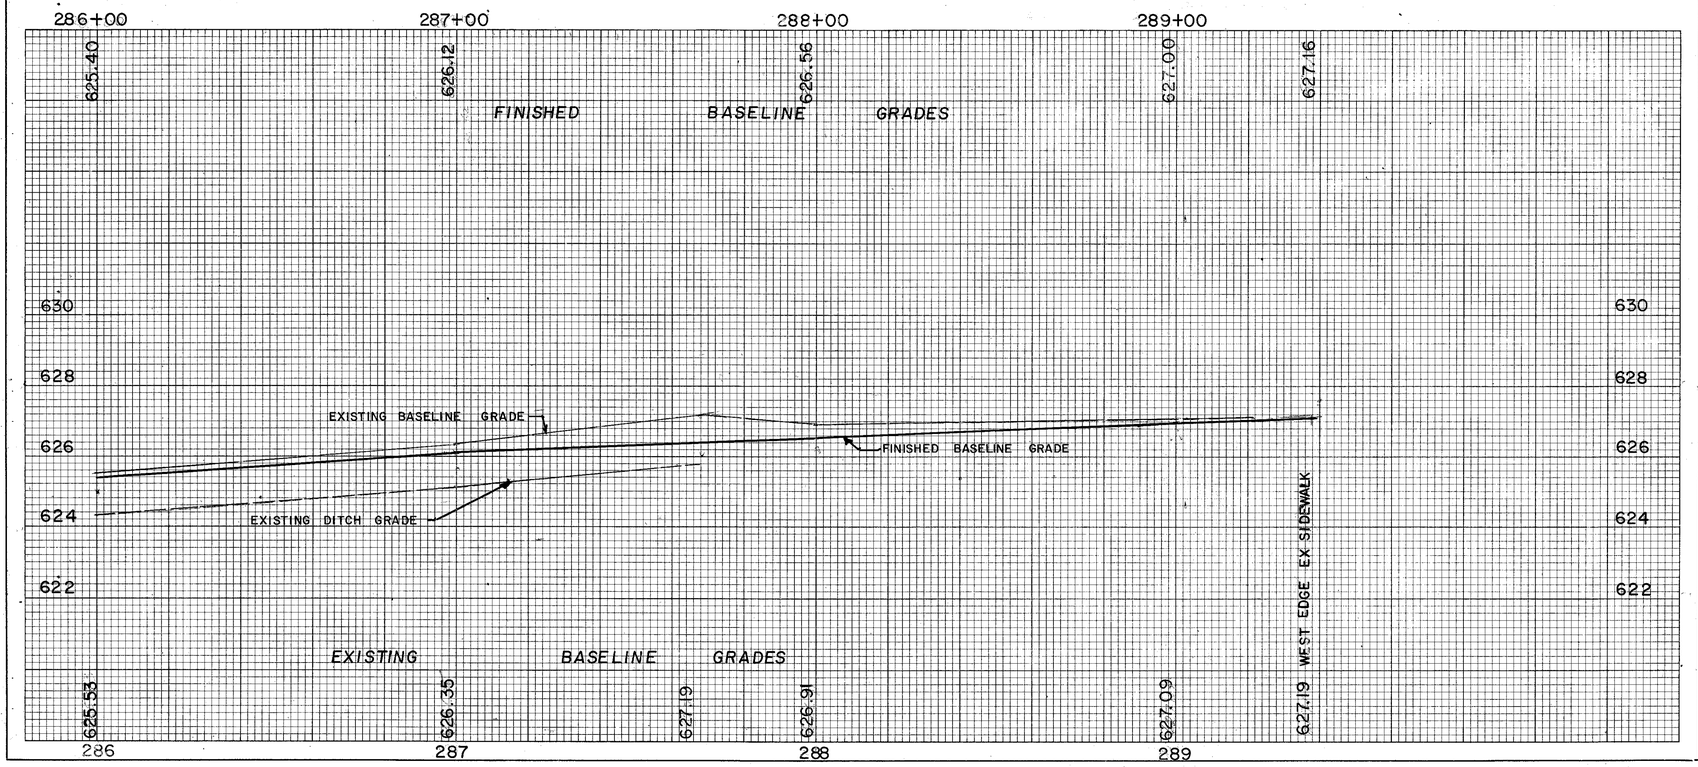

ESTIMATED QUANTITIES

REF. NO.	STATION TO STATION	SIDE

TOTALS

PLAN AND PROFILE SHEET STATION 286+00 TO 289+45.5