Plat of Survey

A property boundary survey for transfer of lands to adjacent owner and consolidation of permanent parcel numbers

Situated in the Village of Madison, County of Lake, State of Ohio and known as being part of Lot No. 3 of Original Survey 76 of Harvey's Survey, Tract No. 1, Township No. 11

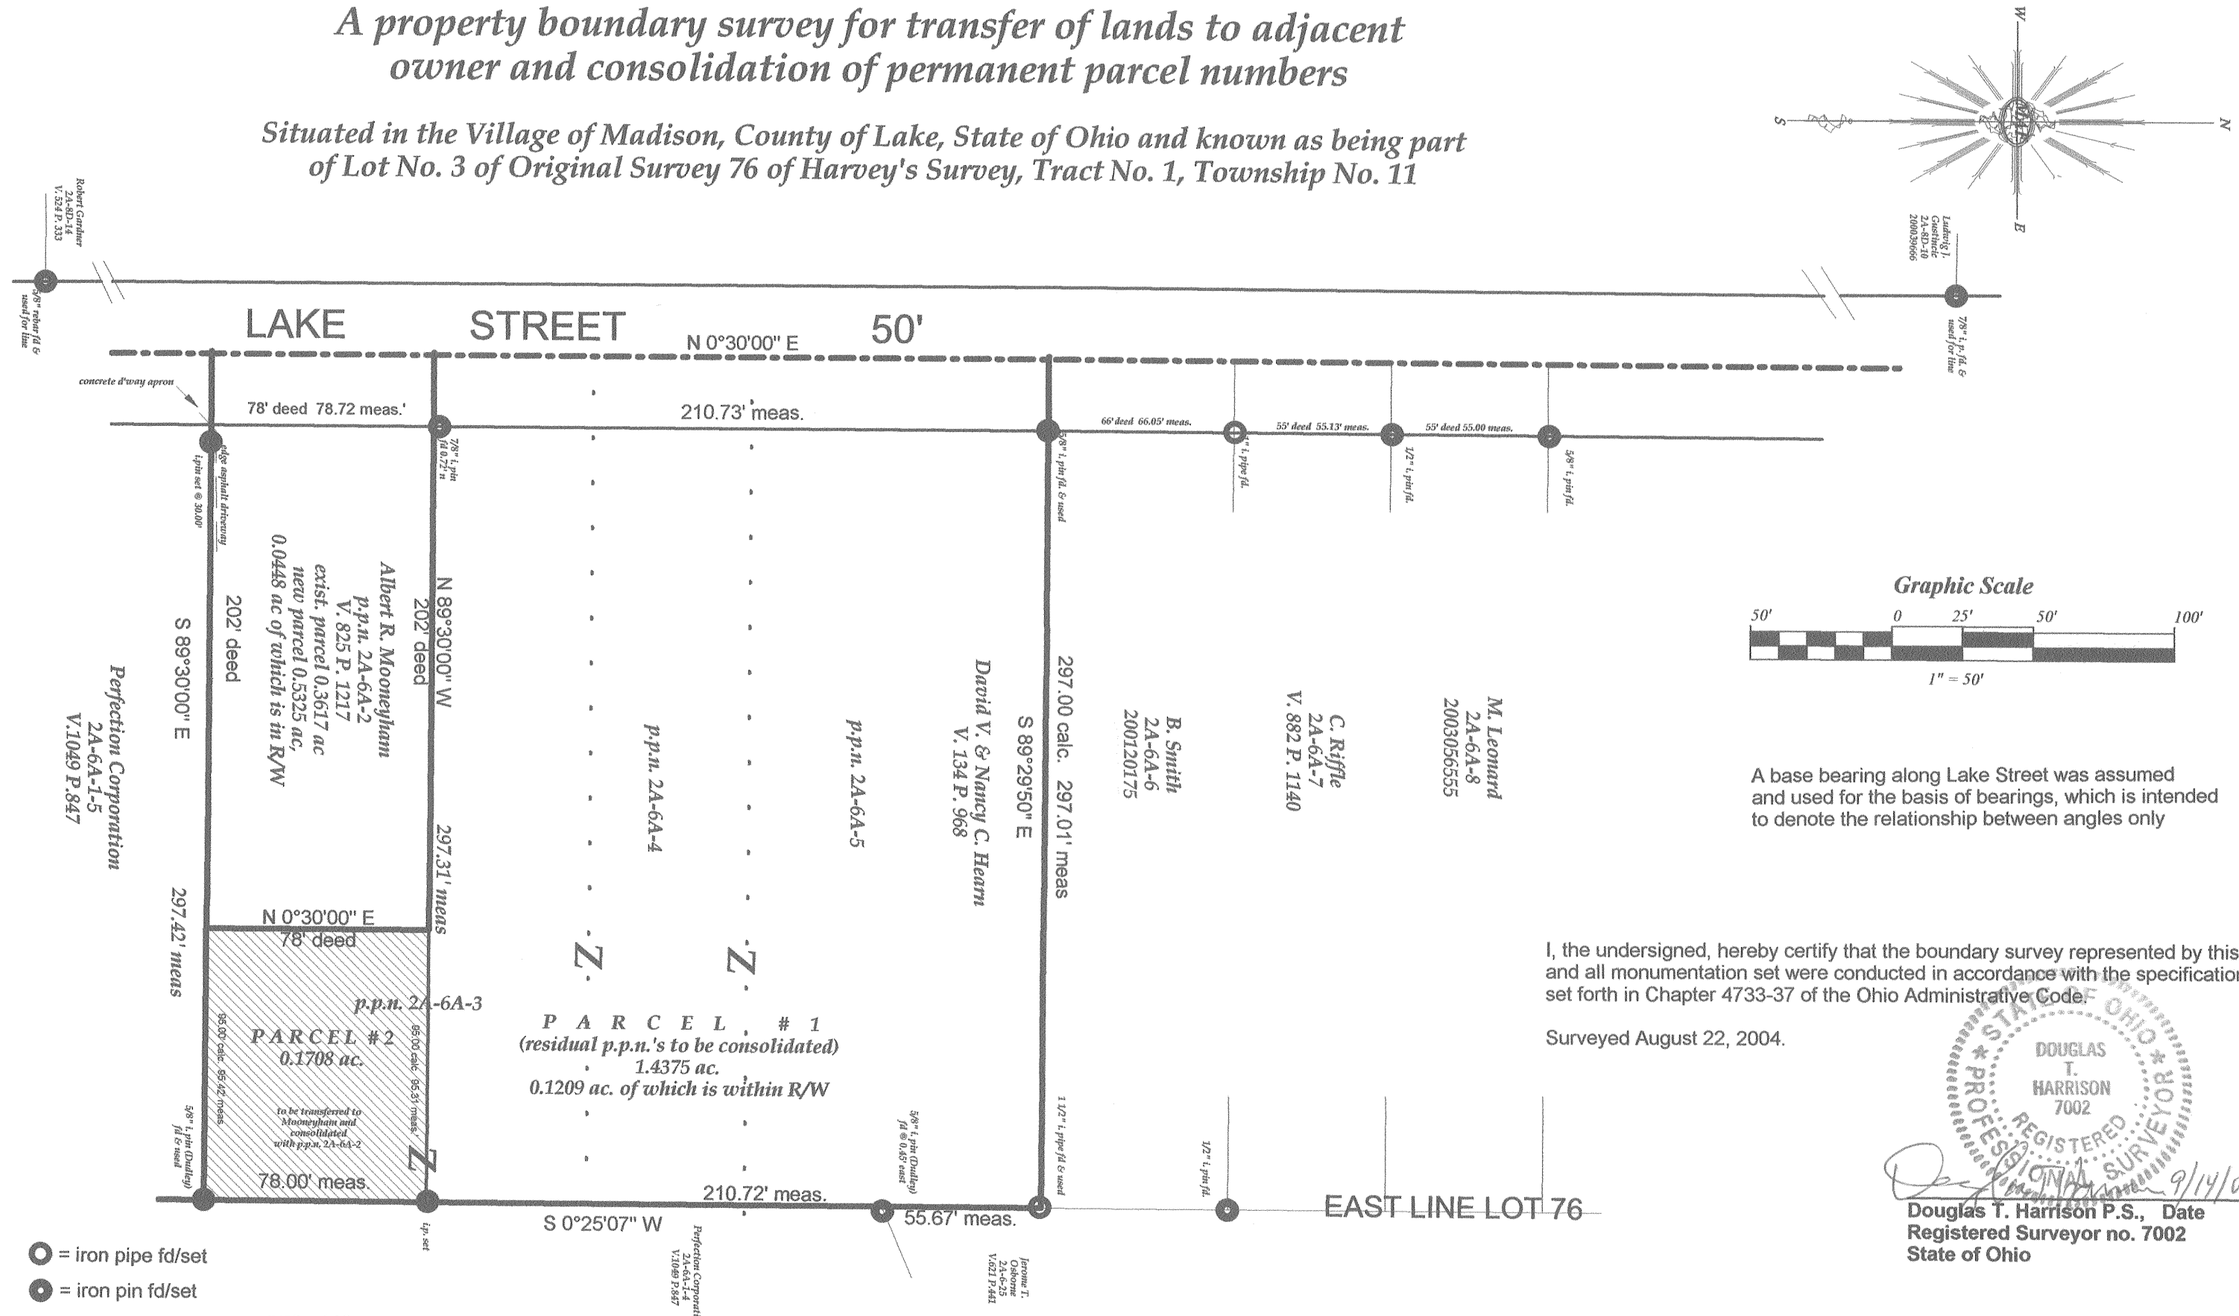

A base bearing along Lake Street was assumed and used for the basis of bearings, which is intended to denote the relationship between angles only

I, the undersigned, hereby certify that the boundary survey represented by this plat and all monumentation set were conducted in accordance with the specifications set forth in Chapter 4733-37 of the Ohio Administrative Code.

Surveyed August 22, 2004.

STATE OF OHIO
DOUGLAS T. HARRISON 7002
REGISTERED PROFESSIONAL SURVEYOR

9/14/04

Douglas T. Harrison P.S., Date
Registered Surveyor no. 7002
State of Ohio

○ = iron pipe fd/set

◉ = iron pin fd/set

Note - All iron pins set are 5/8" x 30" rebar w/ plastic cap marked, "D HARRISON / 7002.

DOUGLAS T. HARRISON, P. S., 236 BURTON ST., FAIRPORT HARBOR, OHIO 44077 PH. 440.357.9094, CELL 440.477.9525 * LAND SURVEYING * TRAFFIC SAFETY ANALYSES