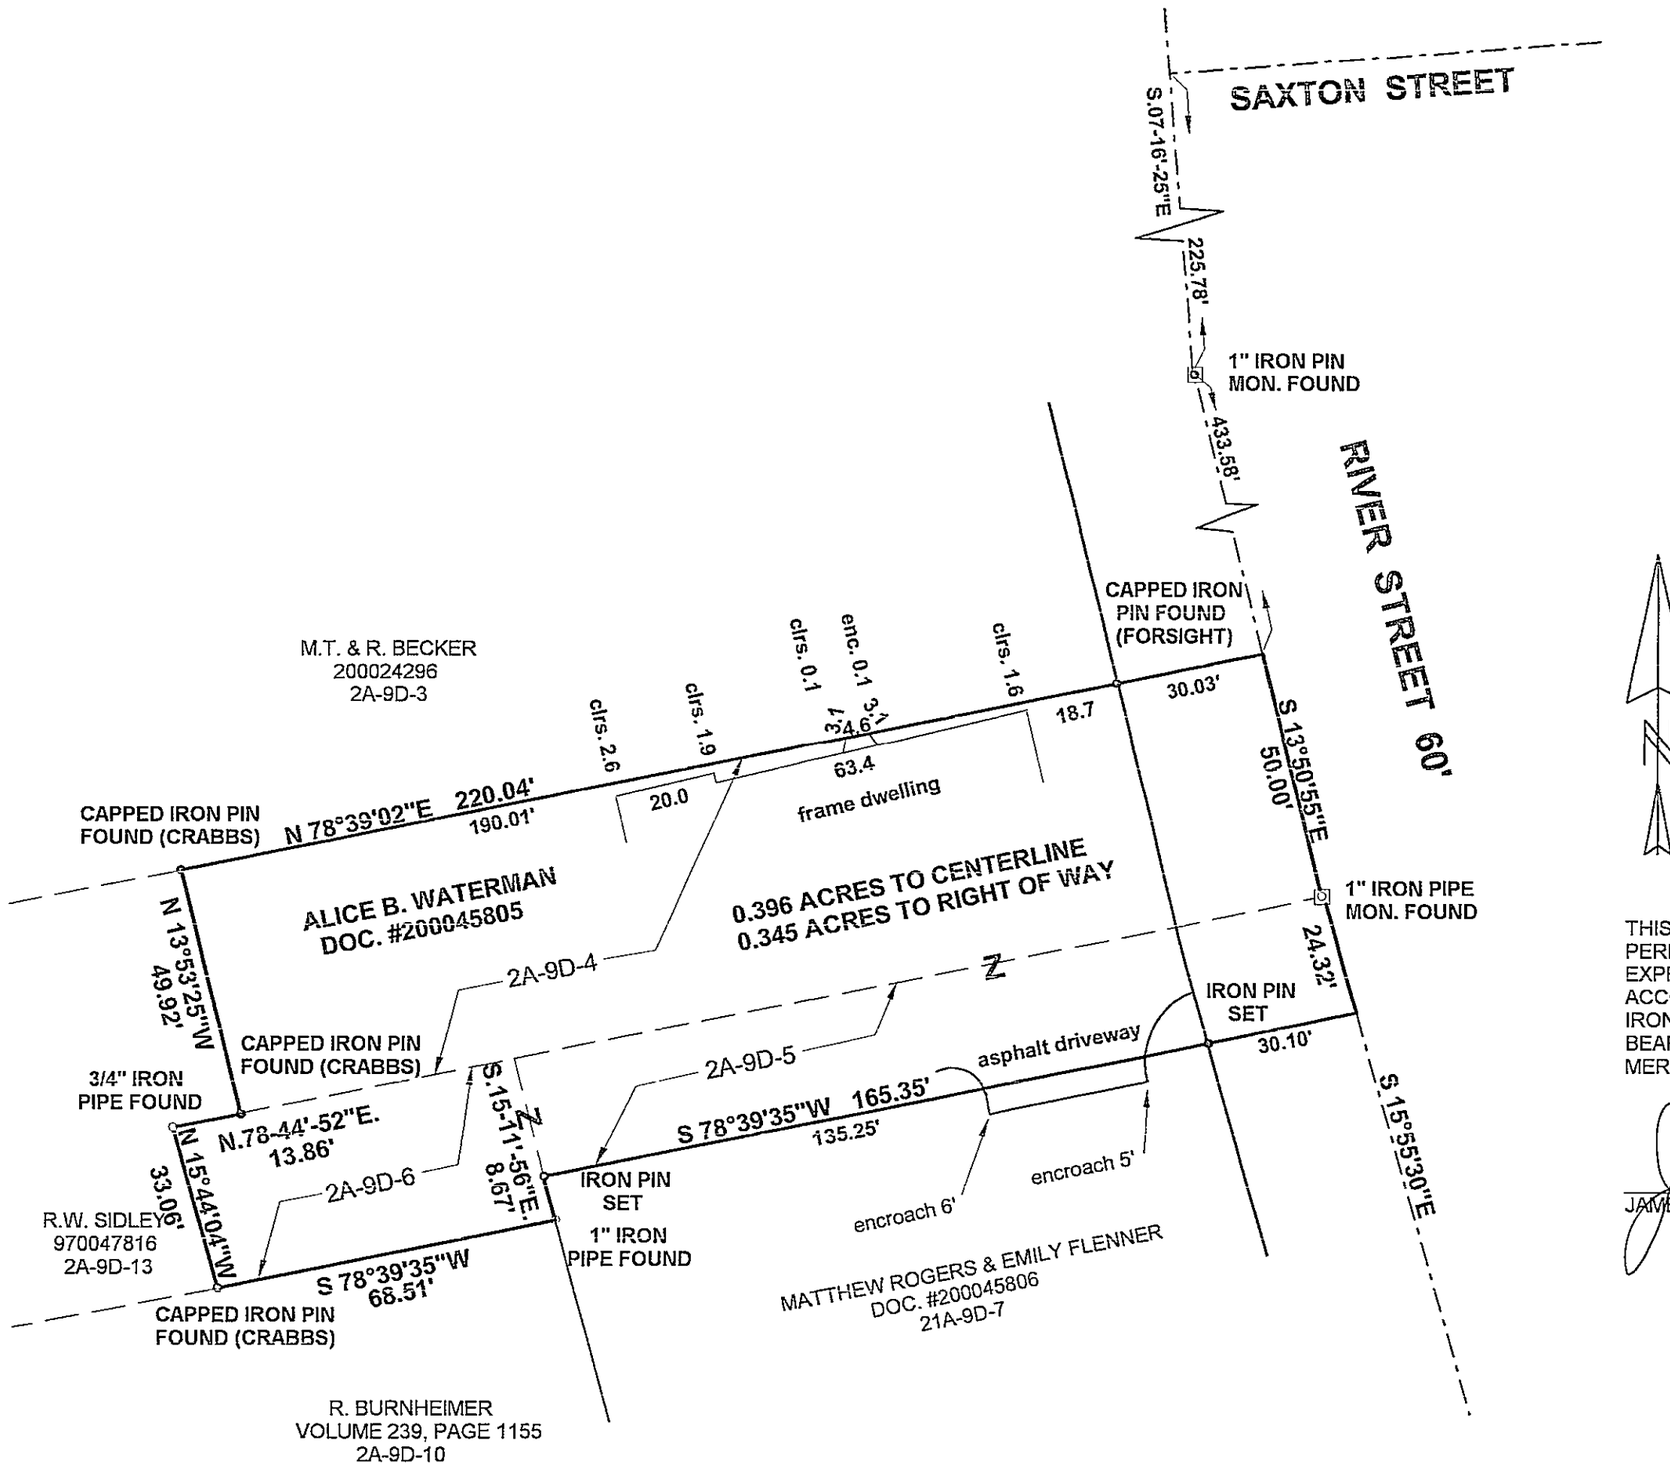

MAP OF SURVEY
FOR

ALICE B. WATERMAN

KNOWN AS BEING PART OF TRACT 1 IN RANGE 6
TOWNSHIP 11 OF THE CONNECTICUT WESTERN
RESERVE AND BEING PART OF LOT 50 IN
HARVEY'S SURVEY OF MADISON VILLAGE

VILLAGE OF MADISON

COUNTY OF LAKE STATE OF OHIO

0 15 30 60
SCALE 1" = 30'

THIS MAP OF SURVEY REPRESENTS A TRUE FIELD SURVEY PERFORMED BY ME ON MAY 19, 2004 DISTANCES ARE EXPRESSED IN FEET AND DECIMAL PARTS THEREOF IN ACCORDANCE WITH OHIO ADMINISTRATIVE CODE 4733-37. IRON PINS SET ARE 5/8" X 30" REBAR CAPPED " #7094 ". BEARINGS SHOWN HEREON ARE TO AN ASSUMED MERIDIAN AND ARE USED TO DENOTE ANGLES ONLY.

JAMES A. ZIEMBA, PROFESSIONAL SURVEYOR #7094

STATE OF OHIO
JAMES A. ZIEMBA
7094
REGISTERED
PROFESSIONAL SURVEYOR

BENCHMARK SURVEY COMPANY
5964 SOUTH RIDGE ROAD
MADISON, OHIO 44057-9741
MAY 19, 2004