GRAPHIC SCALE

20 0 10 20 40 80

(IN FEET)
1 inch = 20 ft.

BEARINGS ARE TO AN ASSUMED MERIDIAN AND ARE USED TO DENOTE ANGLES ONLY

REFERENCES:
1.) COUNTY TAX MAPS
2.) COUNTY DEED RECORDS
3.) CITY ROAD RECORDS
4.) MUL-WAL SUBDIVISION PLAT VOLUME F, PAGE 16
5.) LOT SPLIT FOR P.P.#15C-036G-00-014 & P.P.#11B-061-00-007 BY: WILLIAM R. GRAY ASSOCIATES, INC. DATED: JUNE 27TH, 2001

LEGEND
= IRON PIN FND
= MAG NAIL SET
= IRON PIPE FND

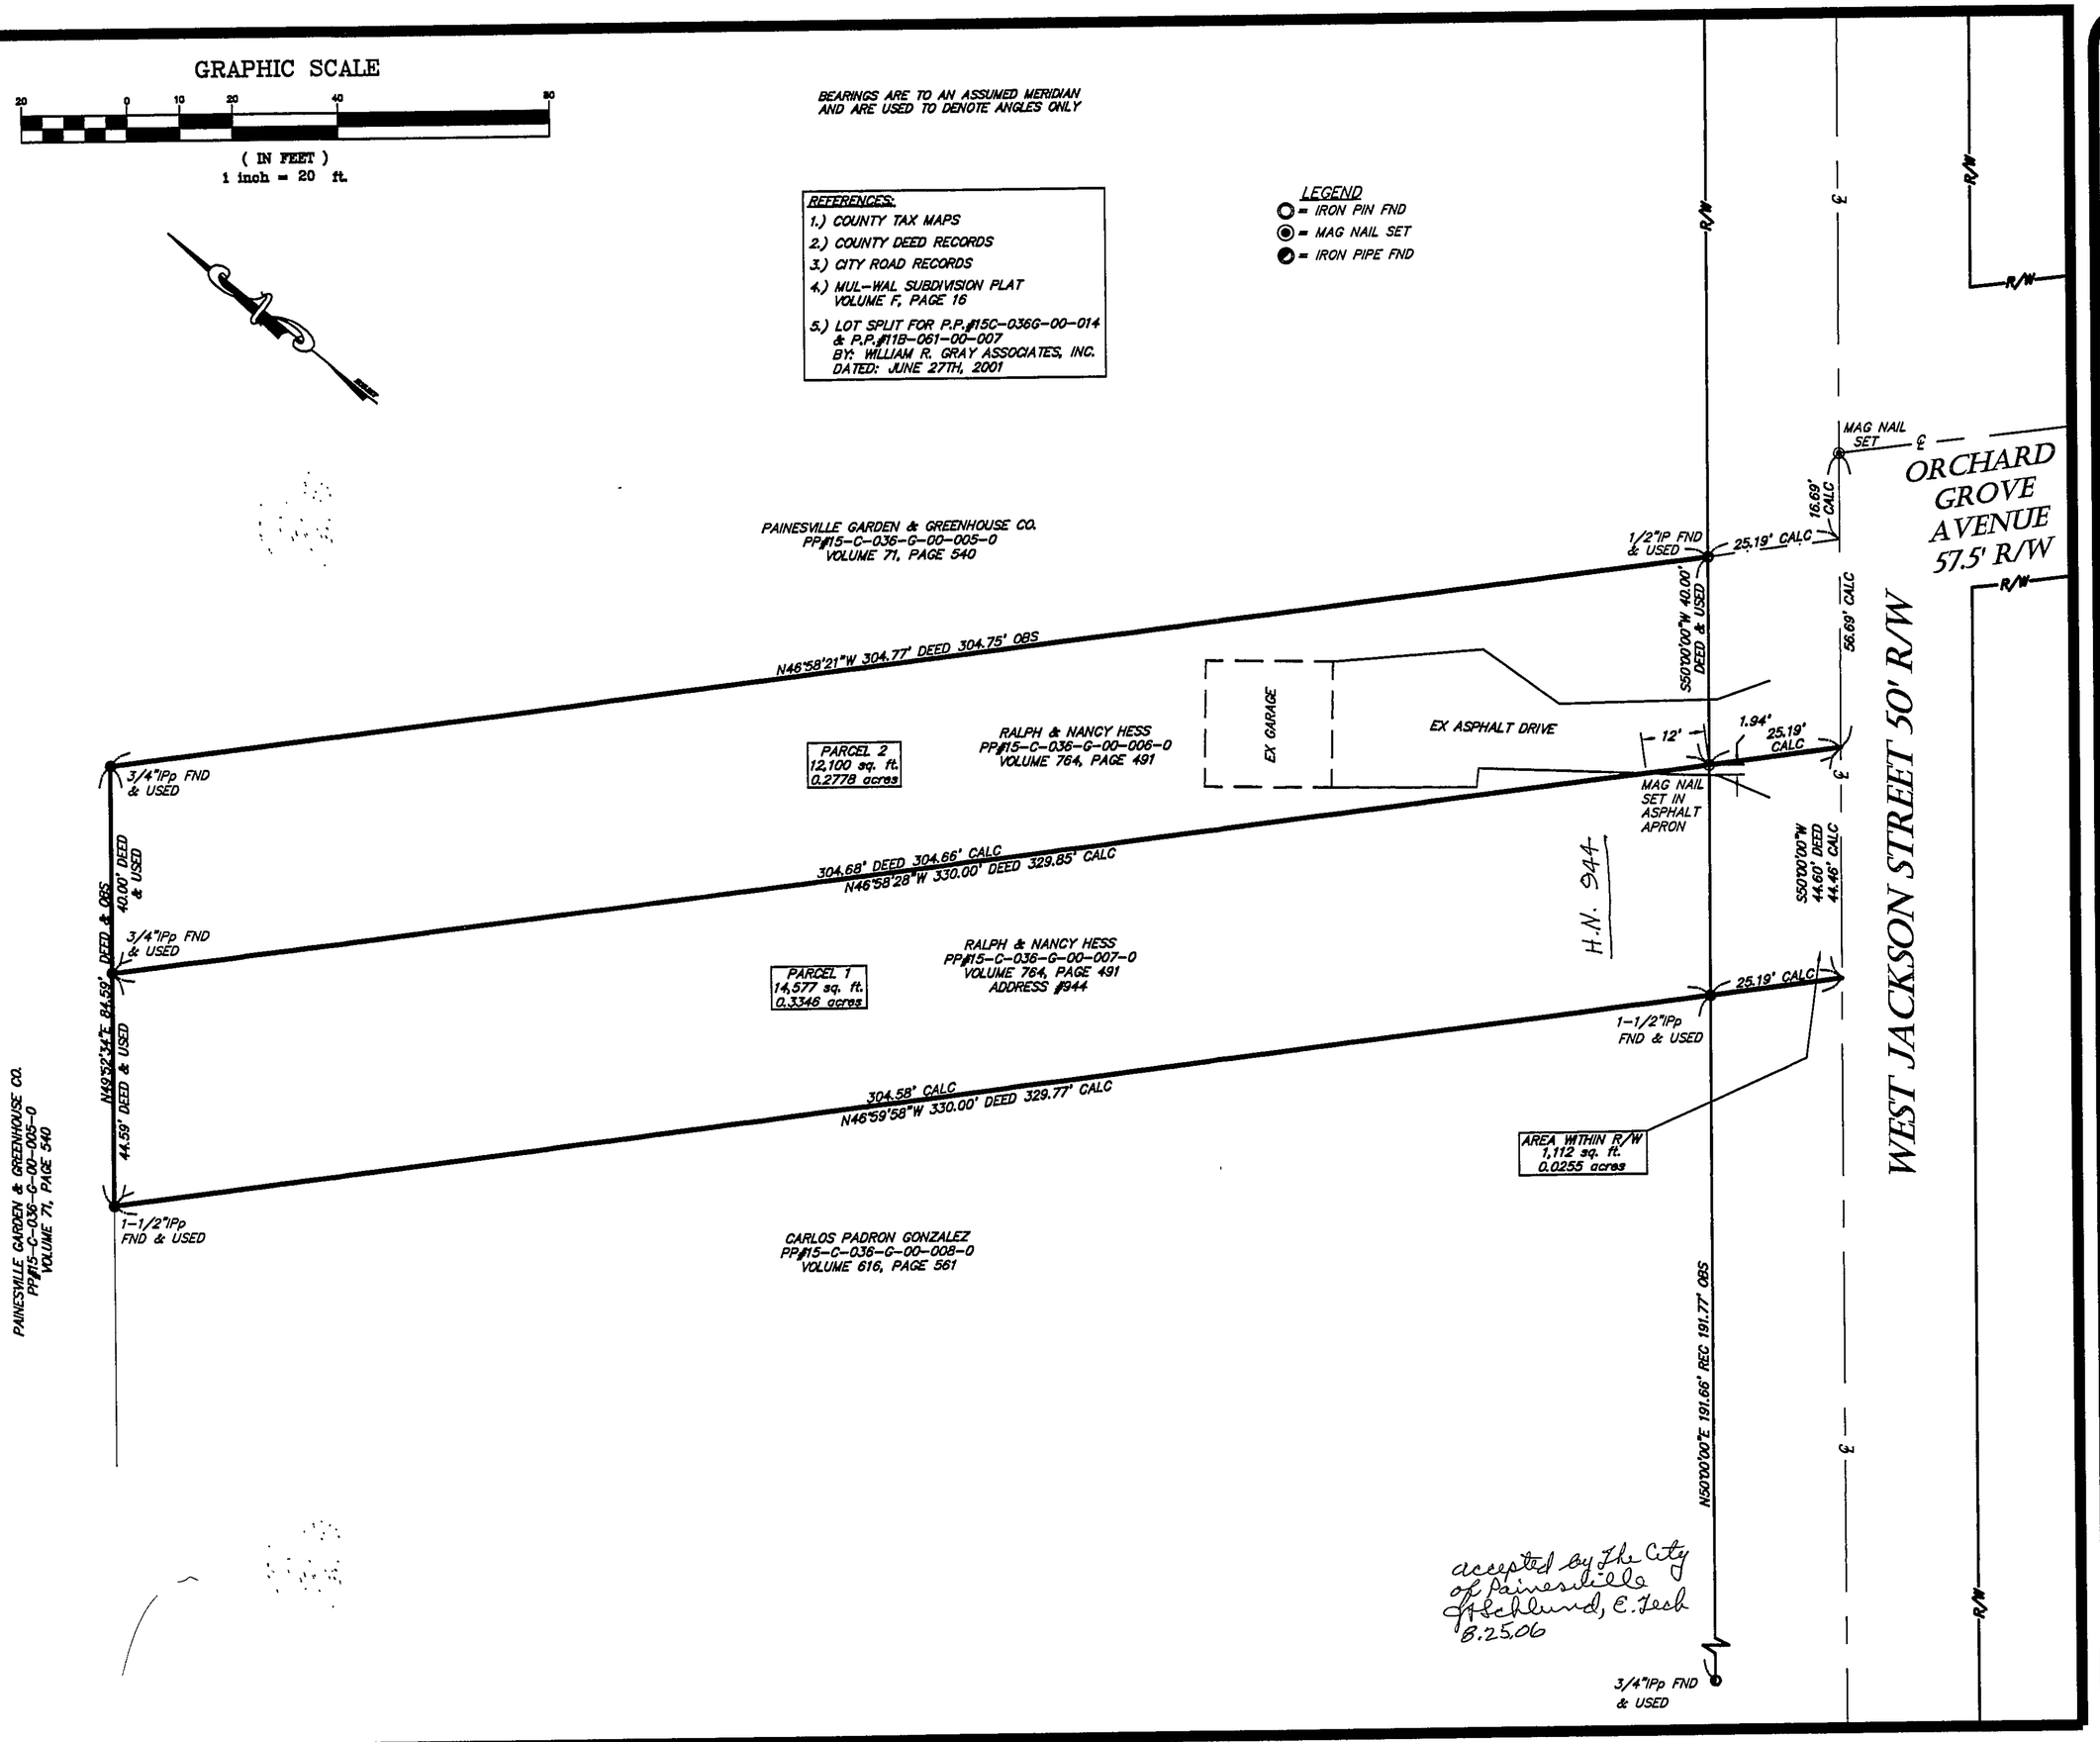

accepted by The City of Painesville
J. Schlund, E. Tech
8.25.06

STATE OF OHIO
STAN R. LOCH
8249
REGISTERED PROFESSIONAL SURVEYOR

I CERTIFY THAT I HAVE SURVEYED THE PREMISES AND PREPARED THE SURVEY MAP IN ACCORDANCE WITH THE PROVISIONS OF CHAPTER 4733-37 OF THE OHIO ADMINISTRATIVE CODE.

8-24-06
STAN LOCH — DATE
REG SURVEYOR #8249

38879 MENTOR AVENUE SUITE A
WILLOUGHBY OHIO 44094
440-602-9071
AZTECH
FAX 602-9401
ENGINEERING and SURVEYING
Civil Engineering · Land Surveying

SHEET CONTENT

BOUNDARY SURVEY
FOR
RALPH & NANCY HESS
BEING
P.P.#'S 15-C-036-G-00-006-0
& -007
JACKSON STREET
PART OF ORIGINAL
TOWNSHIP LOT NO. 59,
TRACT NO. 4
SITUATED IN
THE CITY OF PAINESVILLE
COUNTY OF LAKE
STATE OF OHIO
AUGUST 22ND, 2006

REVISIONS

NO.	DATE	DESCRIPTION	BY
1	8/24/06	REVISIONS PER CITY	KEG

HORIZ. SCALE 1" = 20'	VERT. SCALE
DRAWN BY KEG	DATE 8-23-2006
CHECKED BY SRL	DRAWING NO 161884
JOB NO 161884	SHEET 1 OF 1