Plat of Survey

for

David Inman

1104 W. Jackson Street
Part of Lot Nos. 58 & 59, Tract No. 4
City of Painesville - Lake County - Ohio
October 2017 Scale 1"=40'

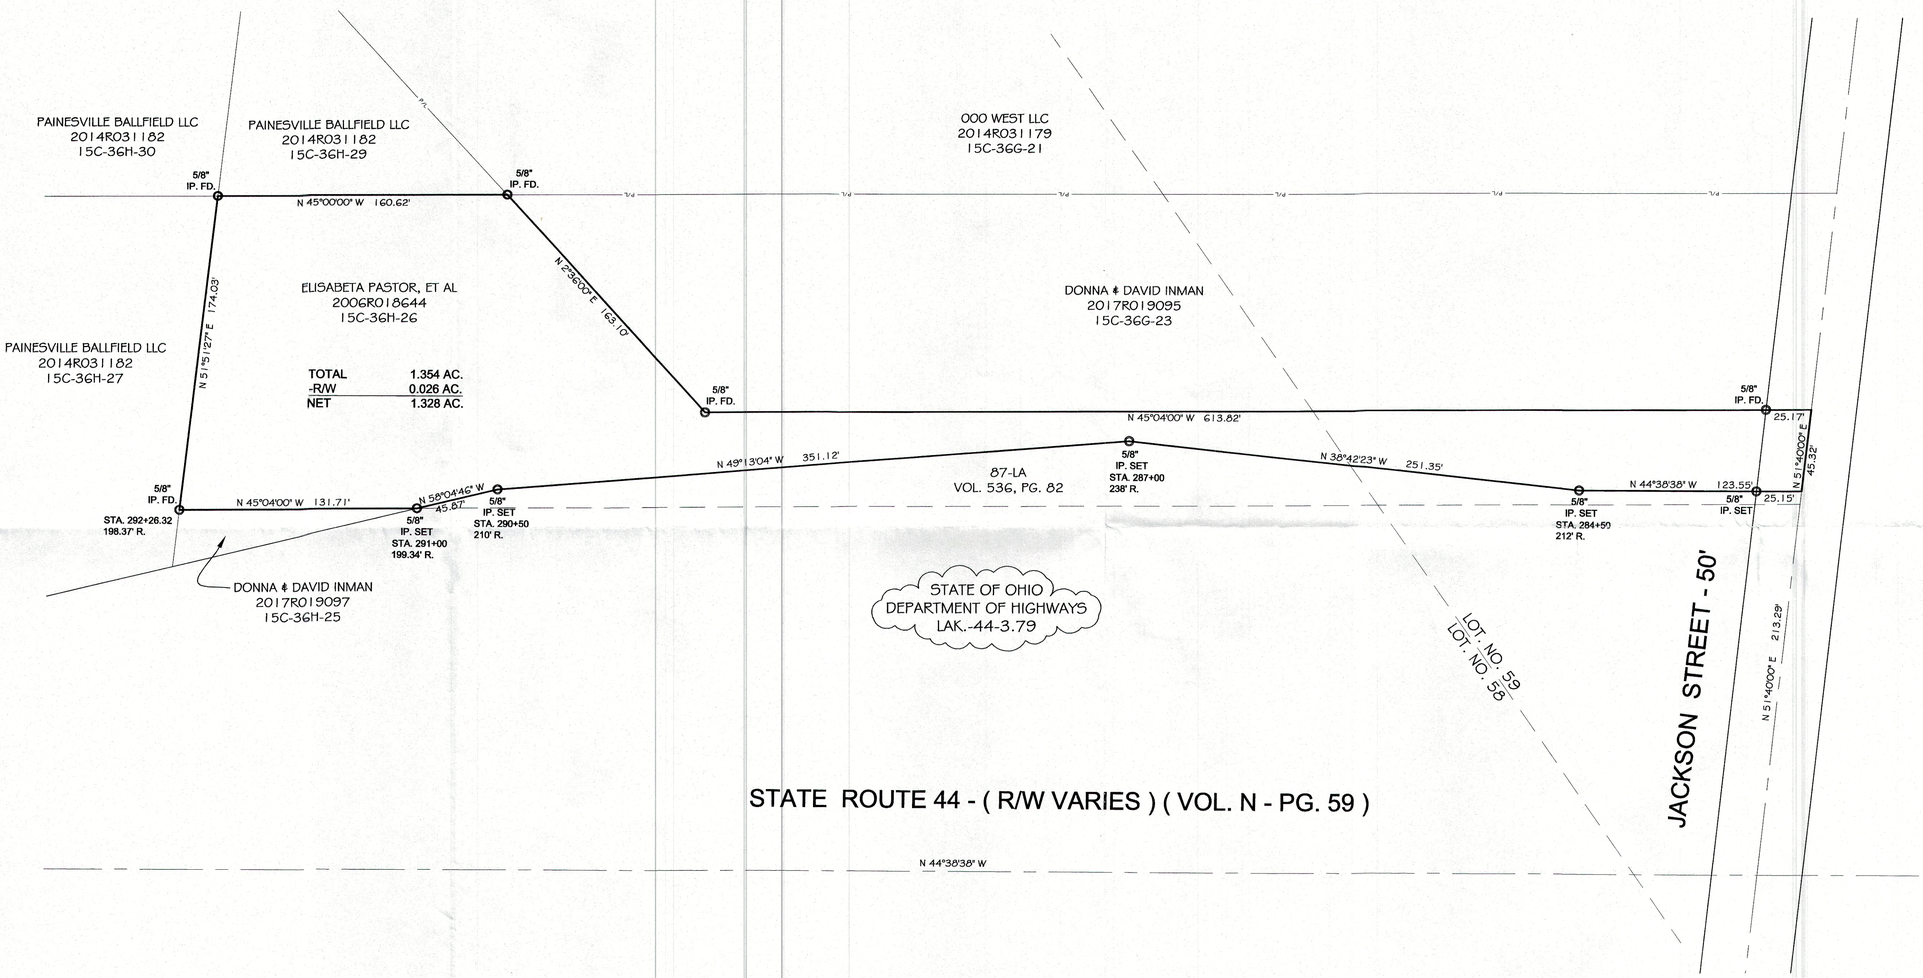

N

0 40

Scale 1"=40'

NOTES:

This plat was prepared without the benefit of an abstract of title and is subject to any state of facts revealed by a examination of the same.

Documents used in preparation of this survey are cited on the plat.

Occupation is consistent with the title lines except where noted on survey.

Size of monumentation found or set is noted on plat.

All iron pins set are 5/8" x 30" and are capped H. JONES PLS6343

Bearings are based upon the centerline of Jackson Street as being North 51°40'00" East and are used to describe angles only.

Harry S. Jones Jr. P.S. #6343 10/23/17
Harry S. Jones Jr. P.S. #6343 Date

STATE OF OHIO
HARRY S. JONES, JR.
S-6343
REGISTERED
PROFESSIONAL SURVEYOR

	Revisions
1	10/23/2017
2	
3	
4	
5	
6	

	INDEX
1	
2	
3	
4	
5	
6	

Jones Surveying, LLC
ENGINEERS - SURVEYORS - PLANNERS
1924 MENTOR AVE., PAINESVILLE, OHIO
(PH.) 440-357-1811 (FAX) 440-357-9173
(E-MAIL) hjonessurveying@yahoo.com

Date: 10/17/2017
Scale: Hor. 1"=40'
Vert.
Filename: 17-222
Tab Name:
Computer: GMB

PLAT OF SURVEY
1104 W. JACKSON STREET
PAINEVILLE - LAKE COUNTY - OHIO

Sheet 1 / Of 1

Contract No.
17-222