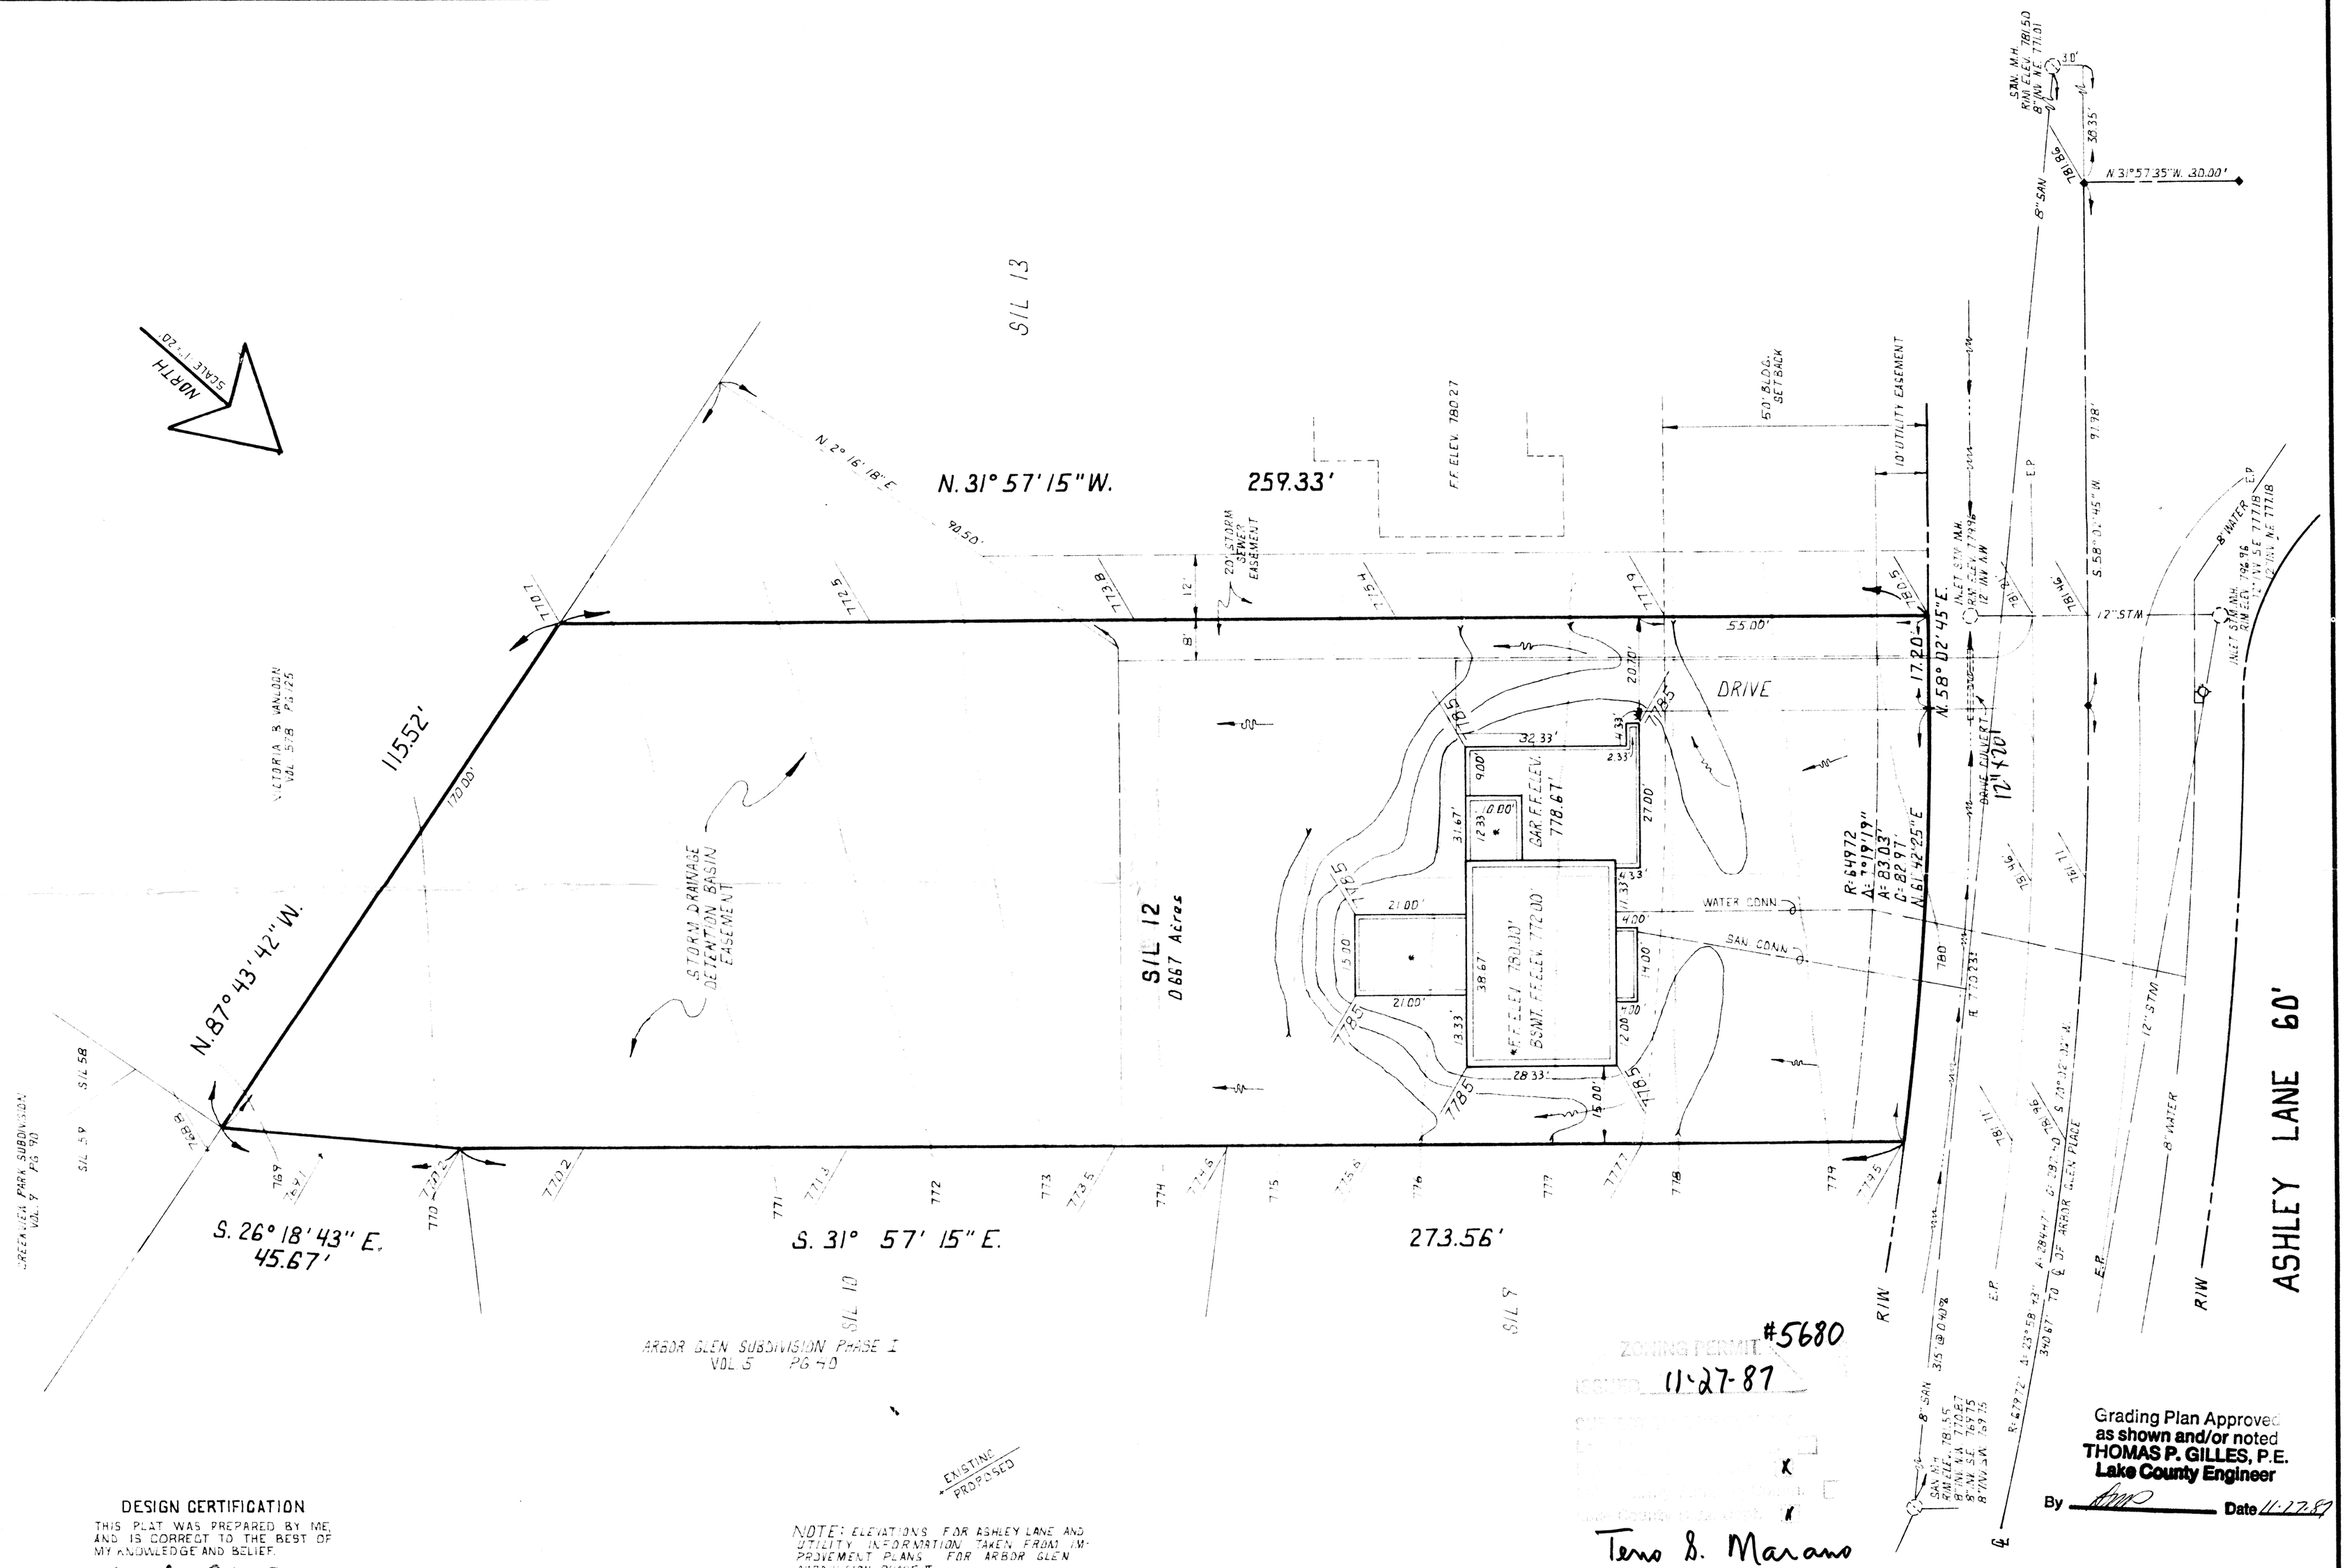

DESIGN CERTIFICATION

THIS PLAT WAS PREPARED BY ME, AND IS CORRECT TO THE BEST OF MY KNOWLEDGE AND BELIEF.

Timothy P. Hassan

REG. SURVEYOR No. 6786

DATE: 11-19-87

EXISTING
PROPOSED

NOTE: ELEVATIONS FOR ASHLEY LANE AND UTILITY INFORMATION TAKEN FROM IMPROVEMENT PLANS FOR ARBOR GLEN SUBDIVISION PHASE II

BENCHMARK: RIM OF SAN M.H. AT THE INTERSECTION OF ARBOR GLEN PLACE & BRENEL DRIVE. ELEV. 781.69

EXISTING CONTOURS

PROPOSED CONTOURS

SITE PLAN for ANDREWS BUILDING Co.

BEING SUBLOT NO. 12 OF ARBOR GLEN SUBDIVISION PHASE II
(LOT 26 TRACT 4)
CONCORD TOWNSHIP, LAKE COUNTY, OHIO

DATE	11-18-87
SCALE	1"=20'
DRAWN BY	A.R.S.
CH'K'D BY	
F.B.# 514	PG. 48/50

COLPETZER-THOMAS, INC.
AN ENGINEERING GROUP
WILLOUGHBY • MENTOR • NORTH CANTON • STEUBENVILLE • LORAIN

SHEET 1 OF 1

CONTRACT NO. 87-415