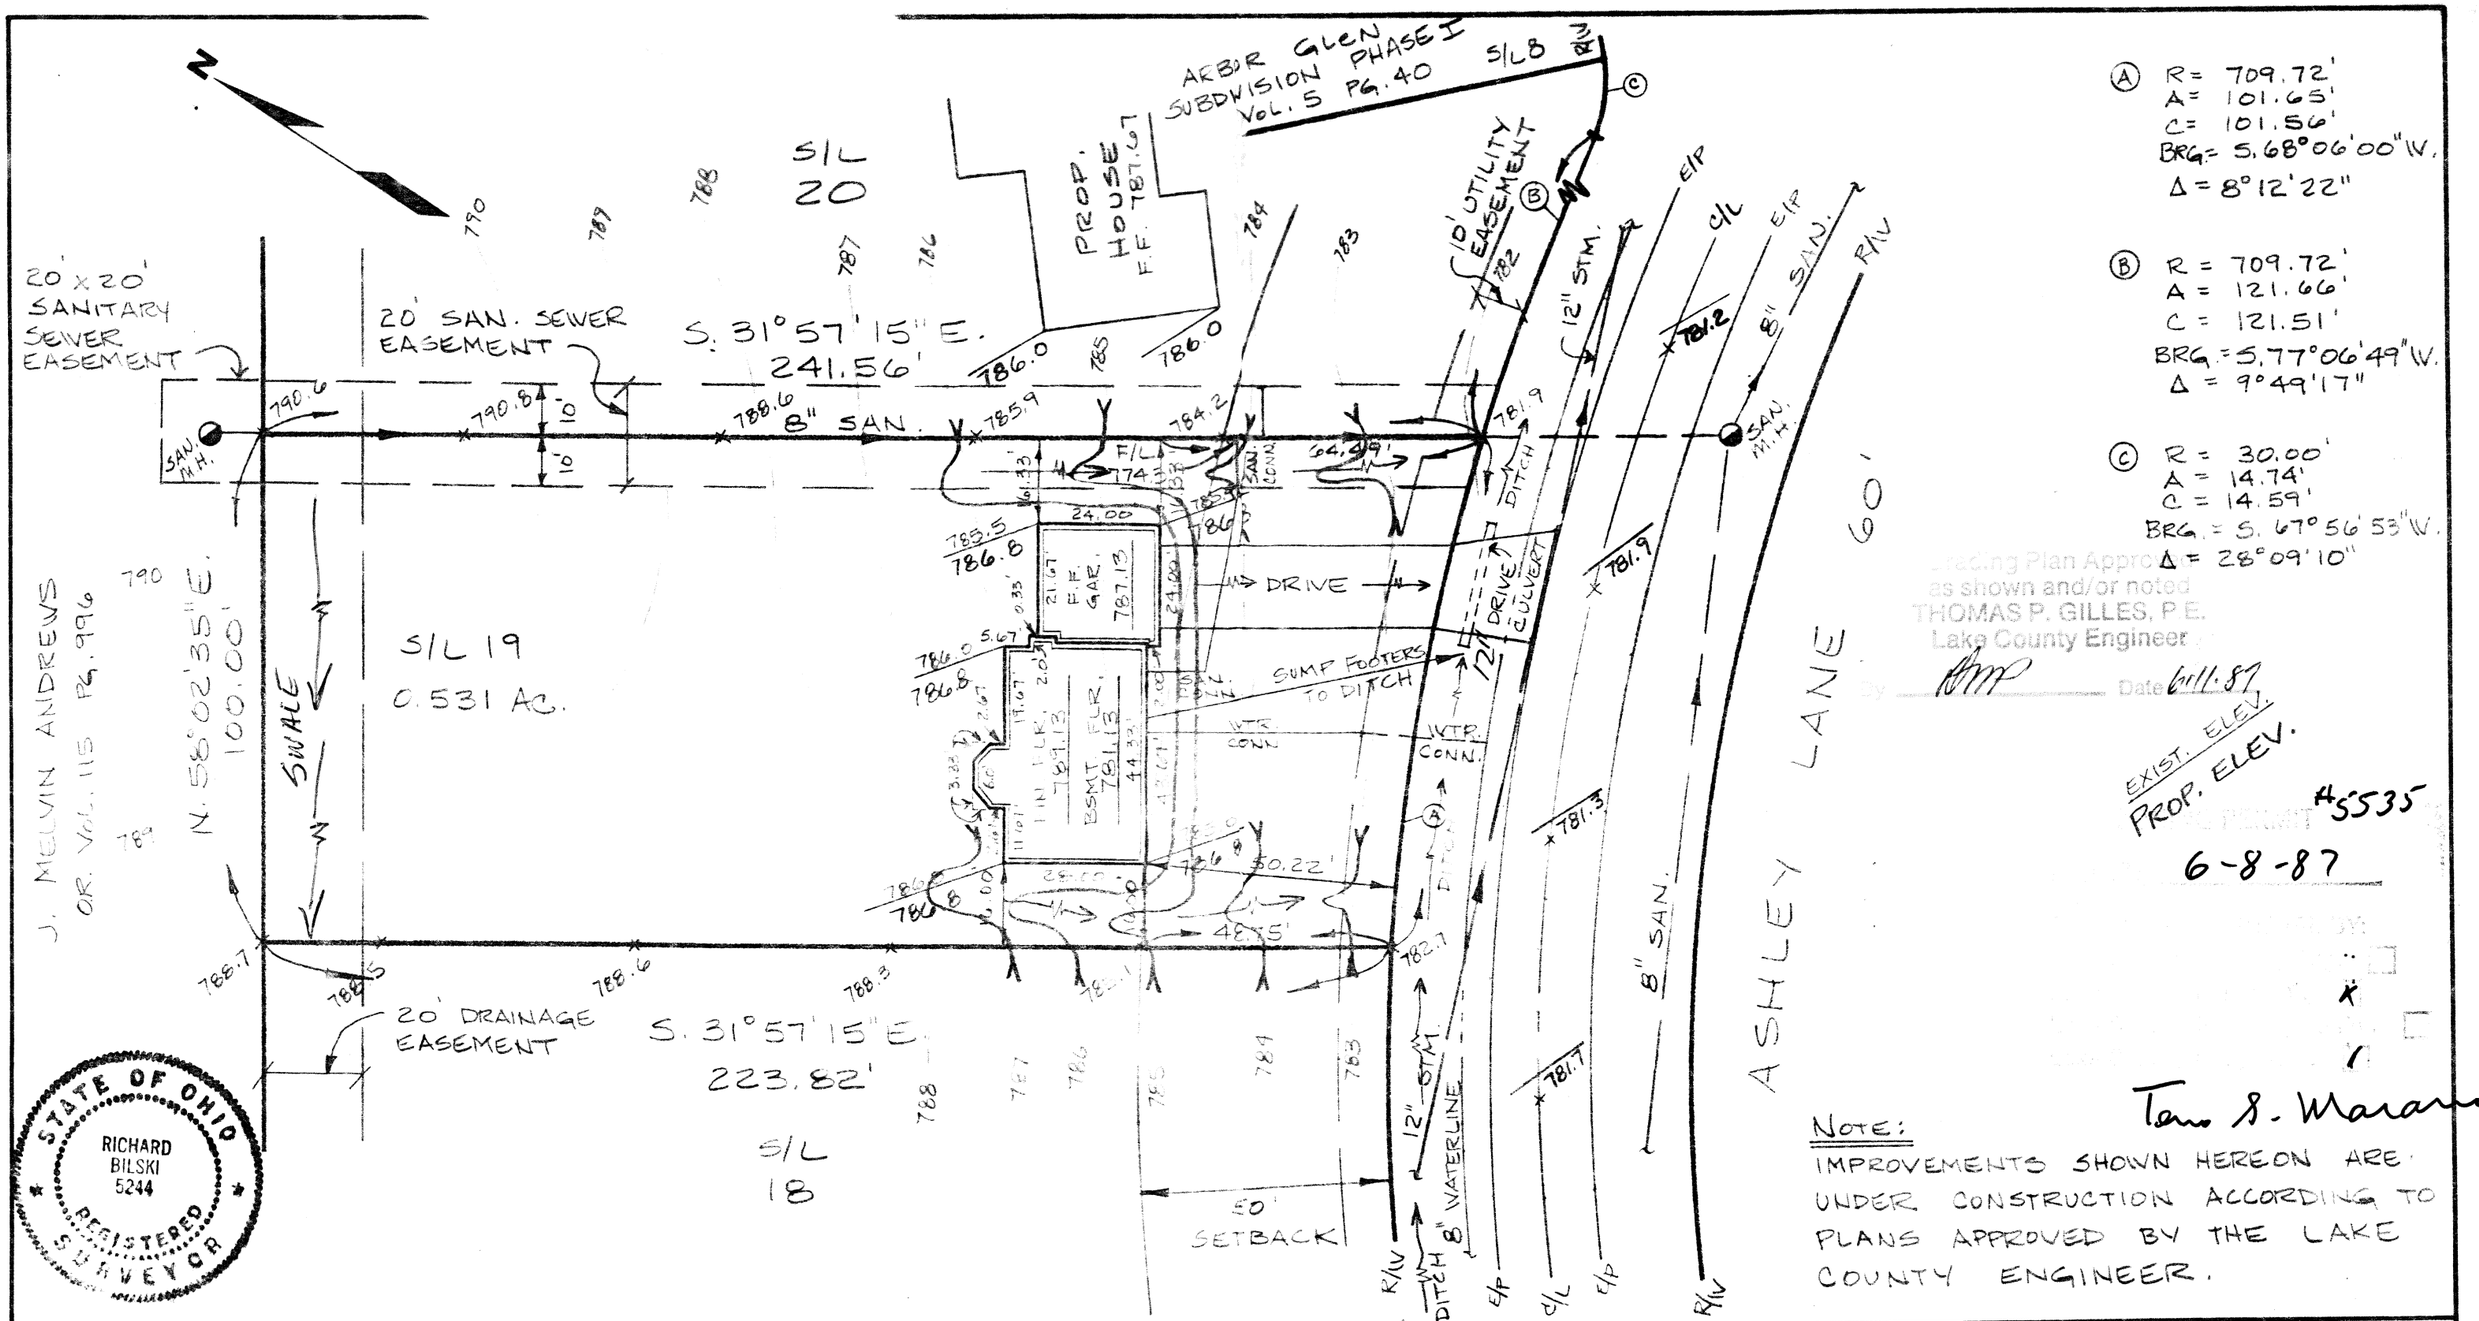

Ⓐ R = 709.72'
A = 101.65'
C = 101.56'
BRG = S. 68°06'00" W.
Δ = 8°12'22"

Ⓑ R = 709.72'
A = 121.66'
C = 121.51'
BRG = S. 77°06'49" W.
Δ = 9°49'17"

Ⓒ R = 30.00'
A = 14.74'
C = 14.59'
BRG = S. 67°56'53" W.
Δ = 28°09'10"

Grading Plan Approved as shown and/or noted
THOMAS P. GILLES, P.E.
Lake County Engineer
By [illegible] Date 6-11-87

EXIST. ELEV.
PROP. ELEV.

PERMIT #5535
6-8-87

Tom S. Marano

NOTE:
IMPROVEMENTS SHOWN HEREON ARE UNDER CONSTRUCTION ACCORDING TO PLANS APPROVED BY THE LAKE COUNTY ENGINEER.

DESIGN CERTIFICATION

THIS PLAT WAS PREPARED BY ME, AND IS CORRECT TO THE BEST OF MY KNOWLEDGE AND BELIEF.

REG. SURVEYOR NO. 5244

AS BUILT CERTIFICATION

I HEREBY CERTIFY THAT THE CIRCLED GRADES ARE EXISTING FINISH GRADES CHECKED IN THE FIELD ON _____ AND THAT SURVEY IS CORRECT TO THE BEST OF MY KNOWLEDGE AND BELIEF.

REG. SURVEYOR NO. _____

COLPETZER · WOODS
CONSULTANTS, INC.
9470 MENTOR AVENUE • MENTOR, OHIO 44060 • (216) 357-7569

DATE 6-1-87
SCALE 1" = 30'
DRWN BY RLS
CHKD BY
JOB NO. 87-415
FB 514 PG 49

SITE PLAN
FOR
SCOTT ANDREWS

BEING S/L No. 19 OF THE ARBOR GLEN SUBDIVISION PHASE II (LOT 26, TR. 4)
CONCORD TOWNSHIP, LAKE COUNTY, OHIO