REVISIONS	BY

Barrington
CONSULTING GROUP, INC.
9114 TYLER BLVD., MENTOR, OHIO 44060
PHONE 440.205.1260 FAX 440.205.1262
www.BarringtonCGI.com

STATE OF OHIO
DAVID W. NOVAK
S-7507
REGISTERED SURVEYOR

SITE PLAN

S/L 91 BUTLER HILL DR., CONCORD TWP., OHIO 44077
MOUNTAINSIDE FARMS SUBDIVISION PH. 3A VOL. 61 PG. 7

ENZOCO HOMES

DRAWN	WSO
CHECKED	DWN
DATE	JULY 18, 2014
SCALE	1" = 20'
JOB NO.	12032-091
SHEET	2/3
OF	SHEETS

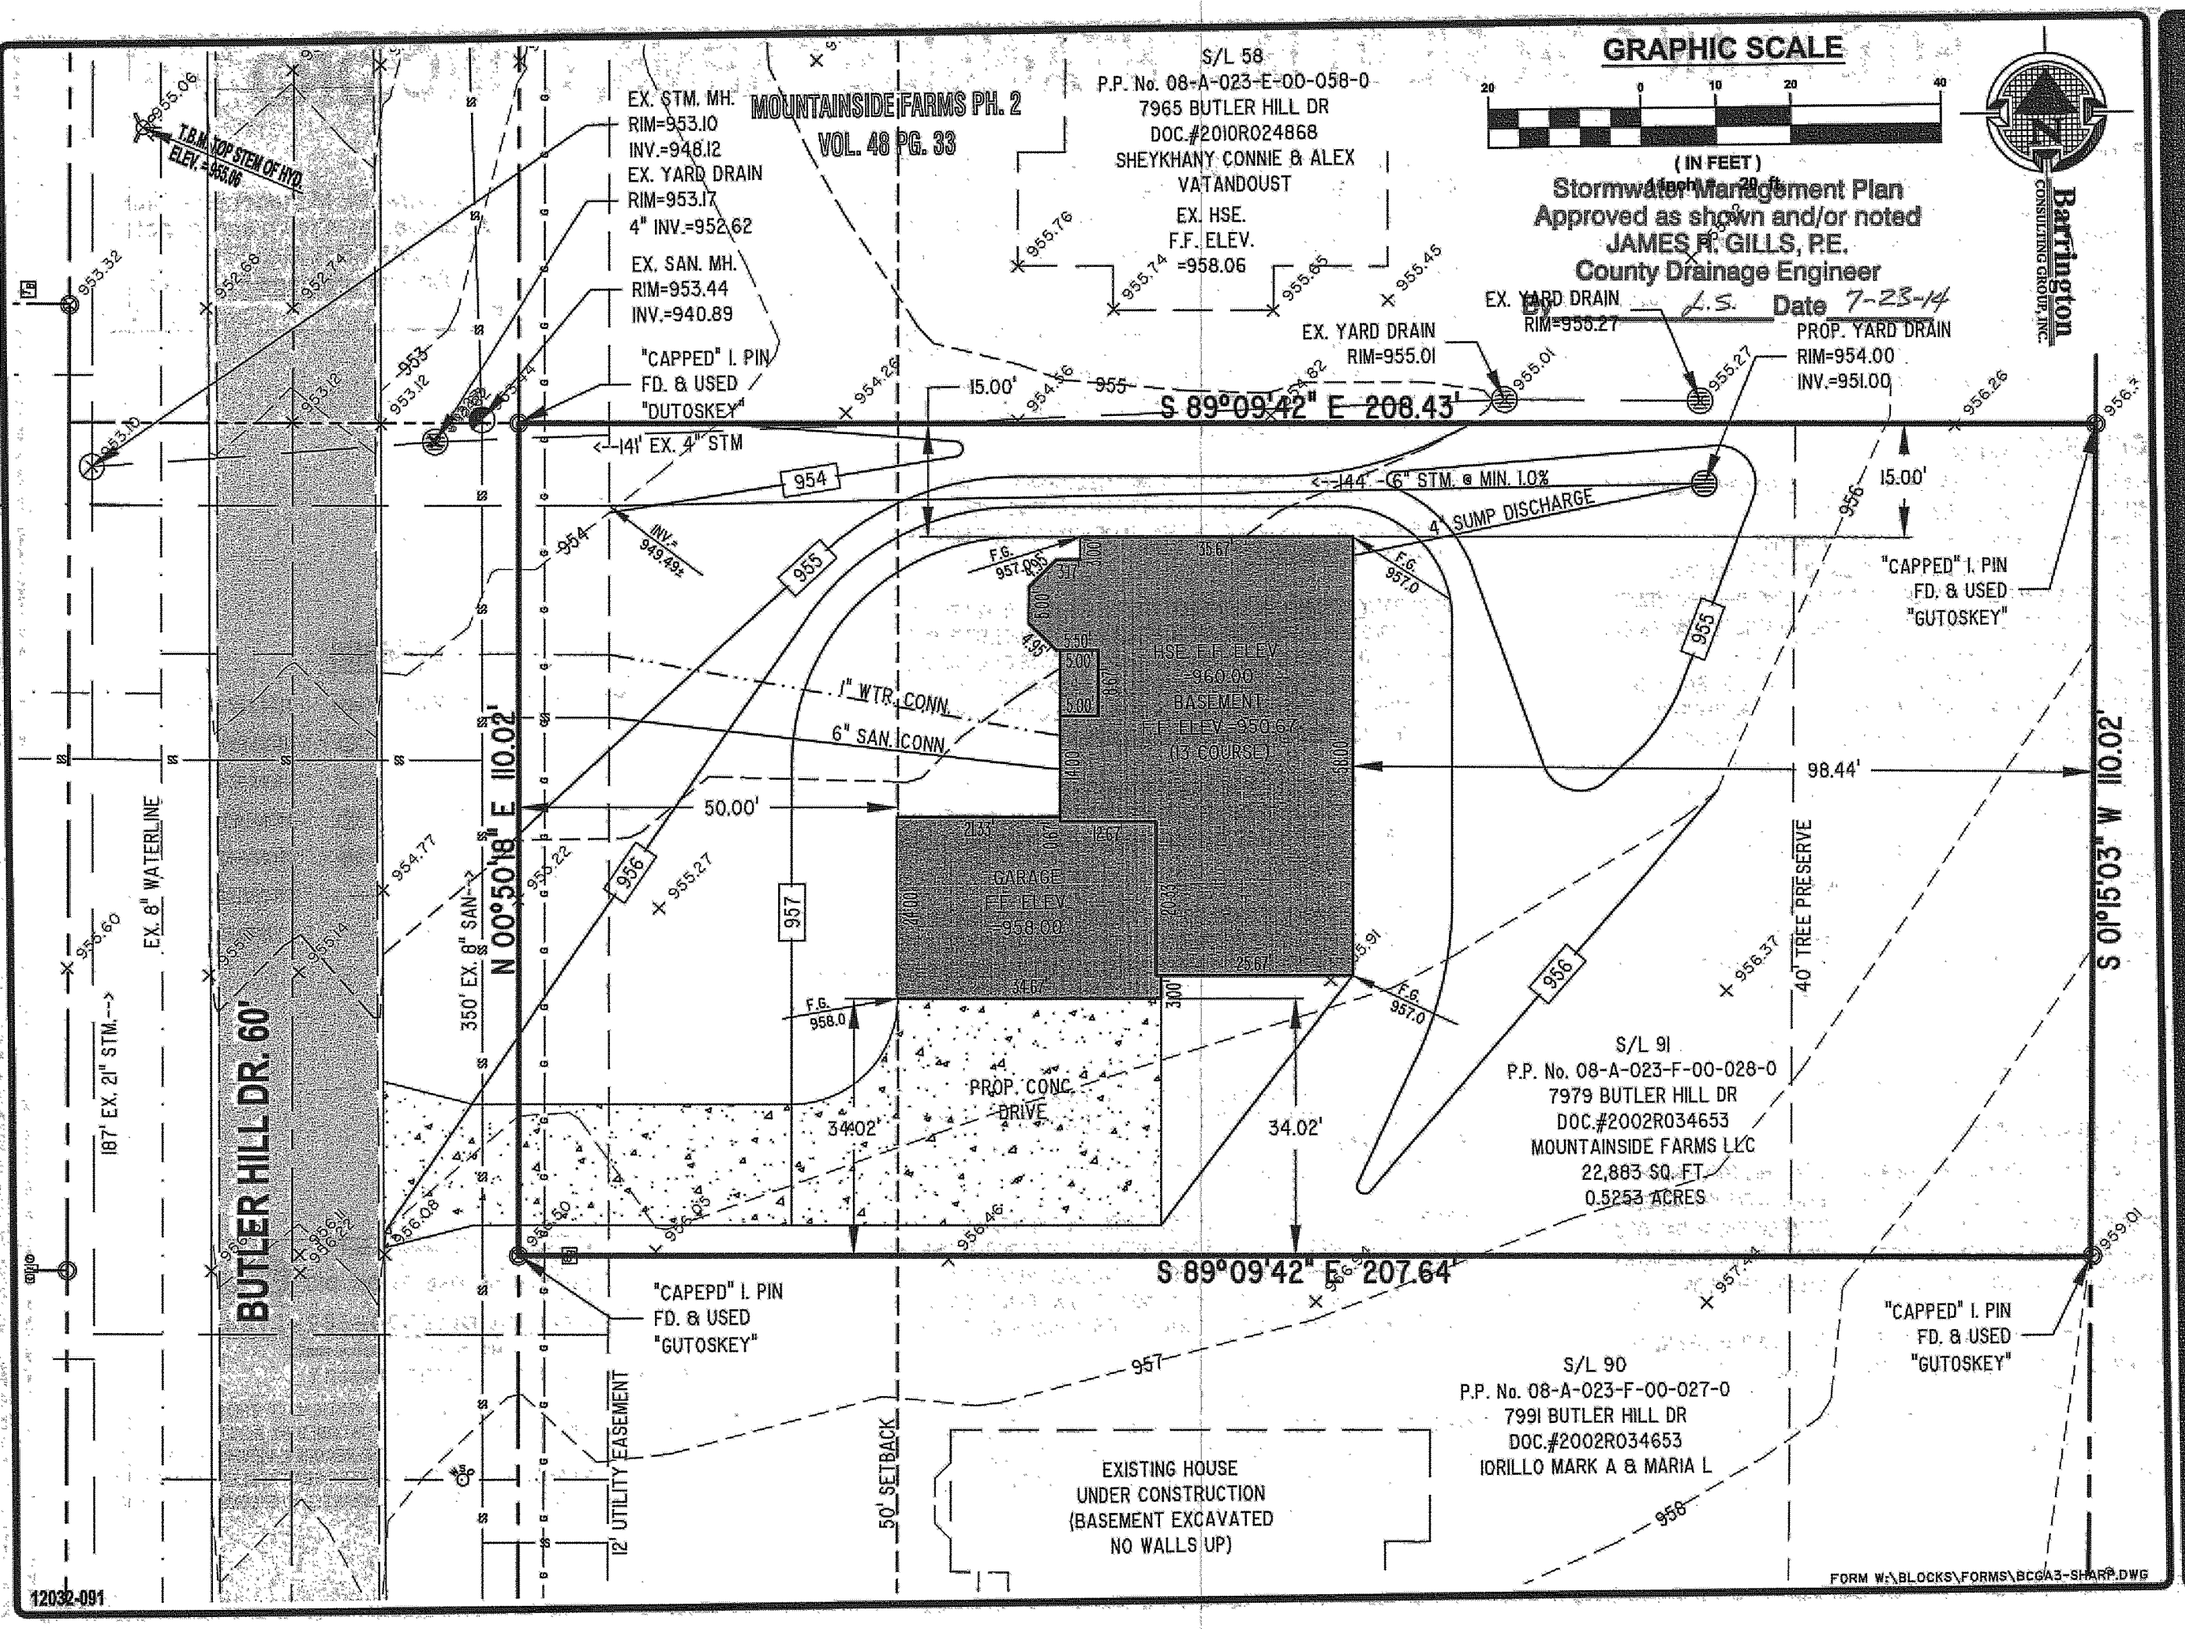

Barrington CONSULTING GROUP, INC.
9114 TYLER BLVD., MENTOR, OHIO 44060
PHONE 440.205.1260 FAX 440.205.1262
www.BarringtonCGI.com
Civil Engineers - Surveyors - Land Planners