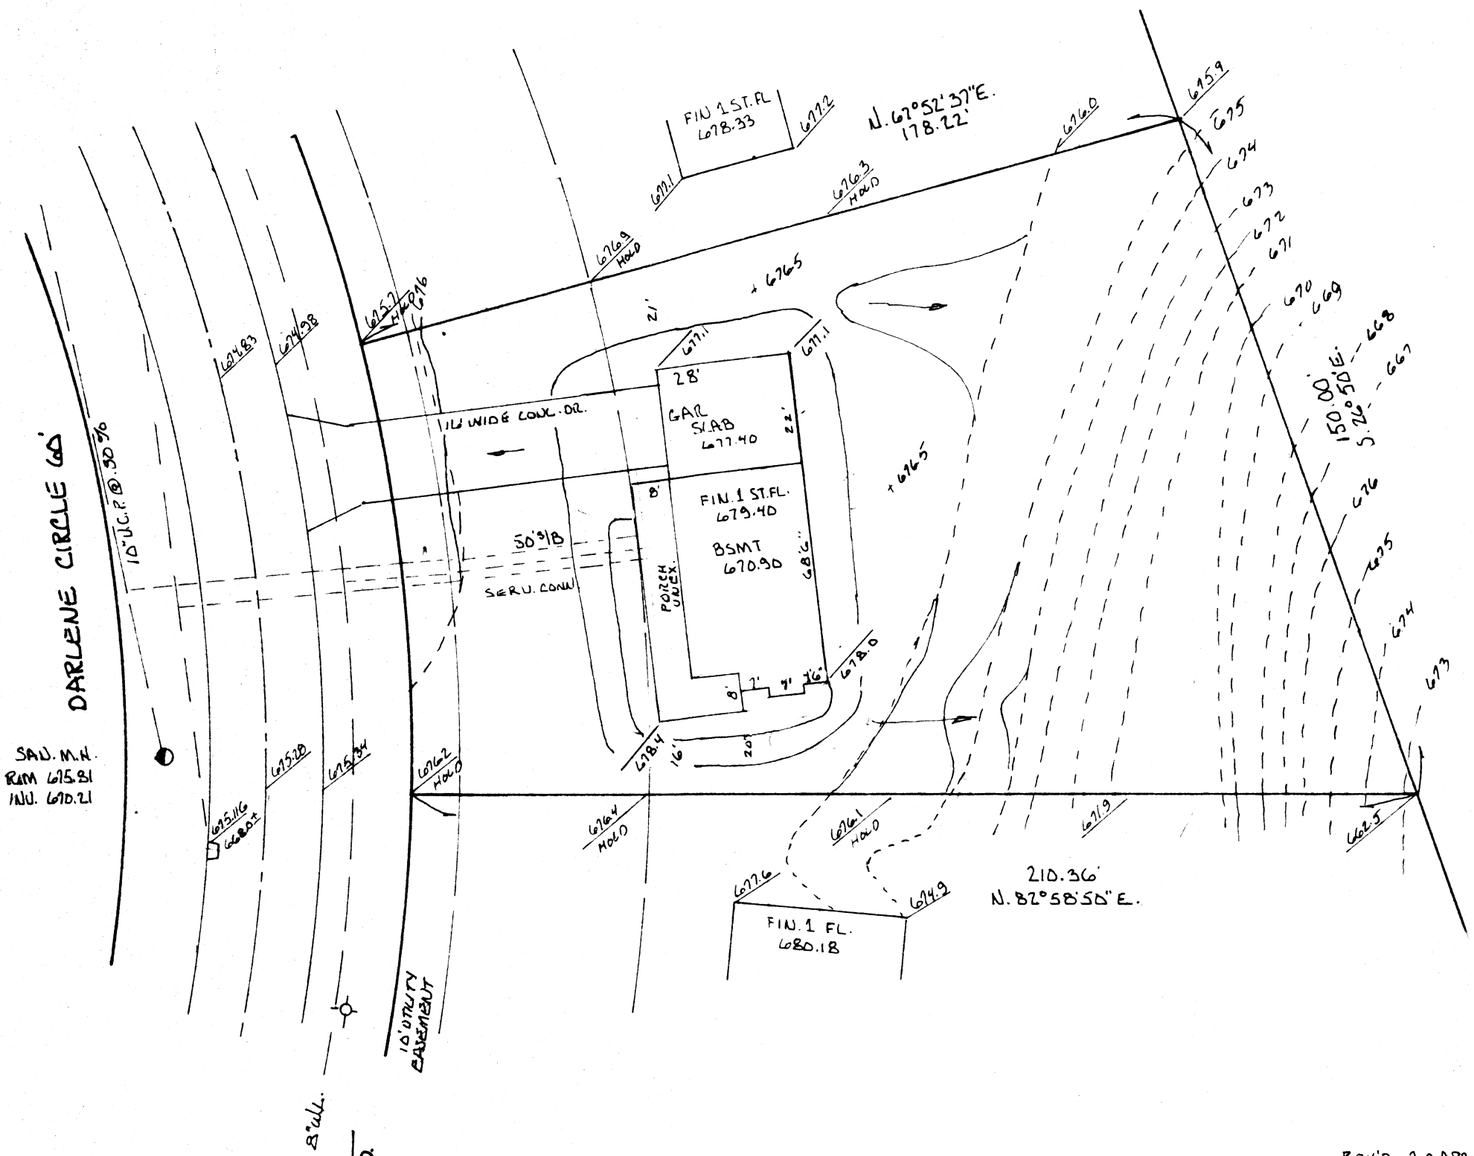

#5202

4-30-86

Terrence S. Marano

I CERTIFY THAT THIS PLAN WAS PREPARED BY ME AND IS CORRECT TO THE BEST OF MY KNOWLEDGE AND BELIEF.

REG. SURVEYOR NO. 6356

JOHN C. SKONIECZNY
7739 VIEWMOUNT DR
PAINESVILLE OHIO
44077
PH 352-7742

Grading Plan Approved as shown and/or noted
THOMAS P. GILLES, P.E.
Lake County Engineer
By _____ Date 4-30-86

REV'D 20 APR. 86 ADD PORCH

SITE PLAN
for
JAMES & CATHY ULLE

SCALE: 1" = 30'	APPROVED BY	DRAWN BY J.C.S.
DATE: APR. 86		PLAT X-13-1

BEING SUBLOT 63 IN THE CONCORD KELLOGG PARK ESTATES
CONCORD TOWNSHIP LAKE COUNTY, OHIO

DRAWING NUMBER
86-273

TELEDYNE POST 18AB-10