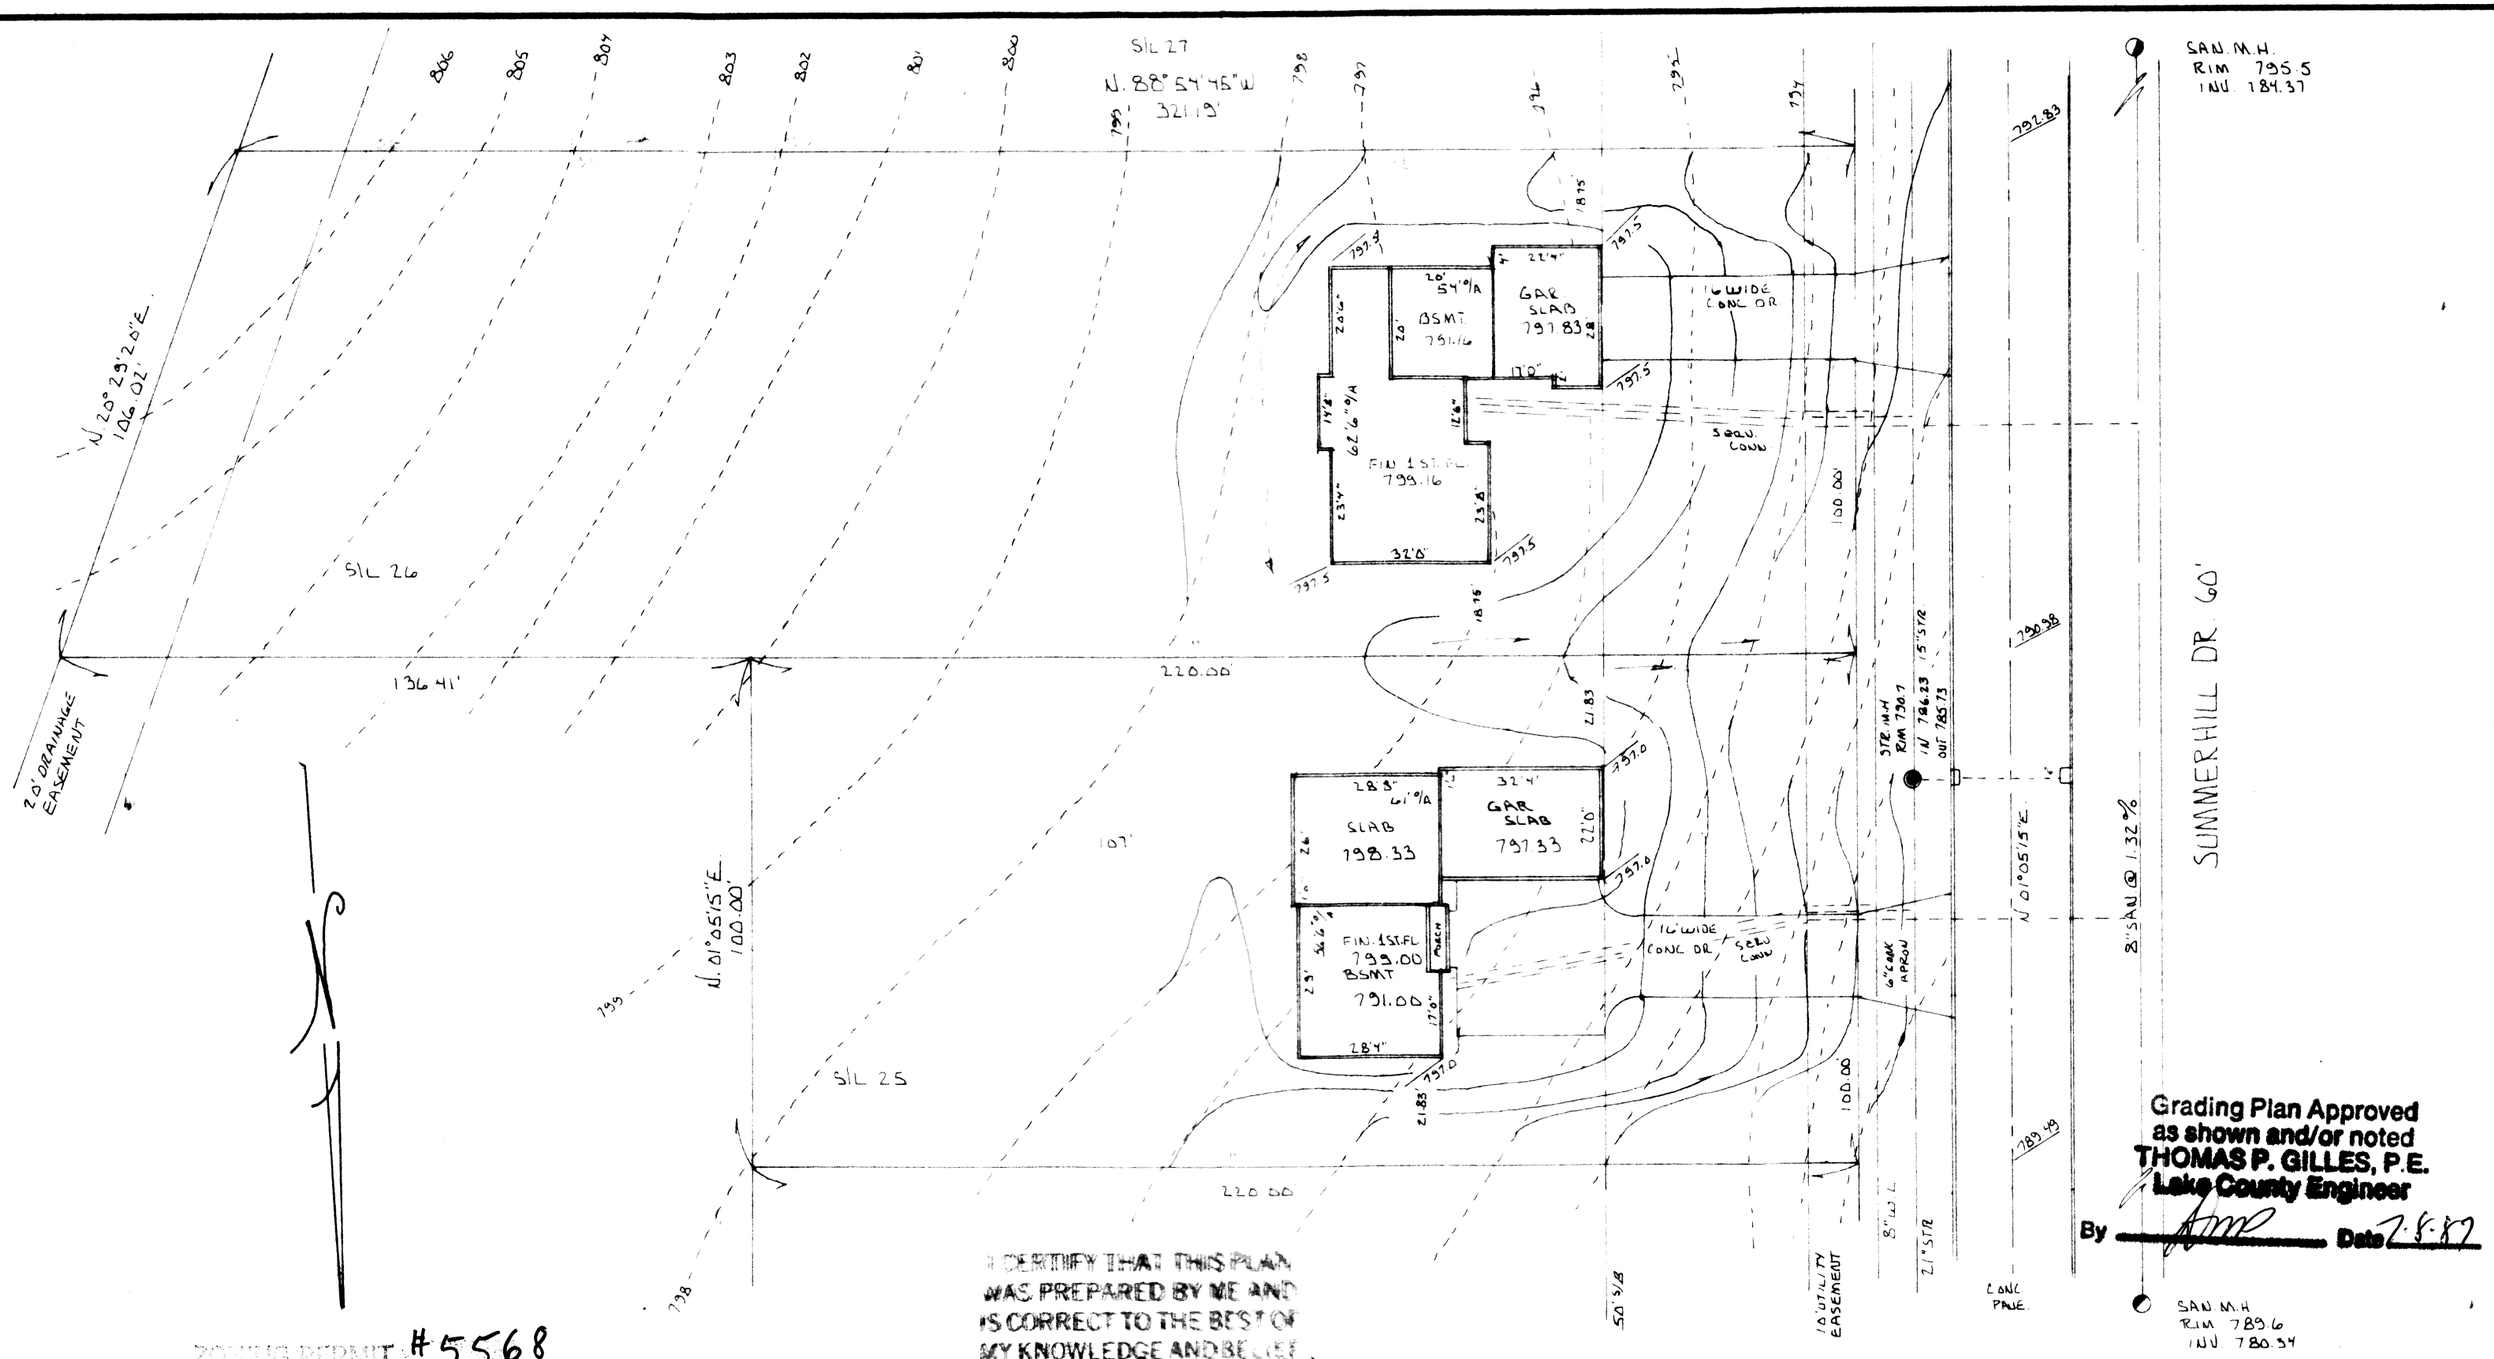

Grading Plan Approved
as shown and/or noted
THOMAS P. GILLES, P.E.
Lake County Engineer
By _____ Date 7-8-87

I CERTIFY THAT THIS PLAN WAS PREPARED BY ME AND IS CORRECT TO THE BEST OF MY KNOWLEDGE AND BELIEF

John C. Skonieczny
REG. SURVEYOR #6306

JOHN C. SKONIECZNY
7739 VIEWMOUNT DR.
PAINESVILLE, OHIO 44077
PH. 352-7742

- - - - EXISTING
——— PROPOSED GRADES
——► SWALE

ZONING PERMIT #5568
ISSUED 7-2-87
SITE PLAN APPROVED BY:
X
X
Teno S. Marano

SITE PLAN FOR: IDEAL AMERICAN HOMES INC.

SCALE: 1" = 30'	APPROVED BY	DRAWN BY J.C.S.
DATE: MAY-87		

BEING SUBLOTS 25 & 26 WYNDTREE SUBDIVISION VOL 9-8-1

TOWNSHIP OF CONCORD COUNTY OF LAKE STATE OF OHIO

JOB # SIL 25 87-634
SIL 26 87-635

DRAWING NUMBER 87-607

TELEDYNE POST 19AB-10