SHEET 1 OF 1

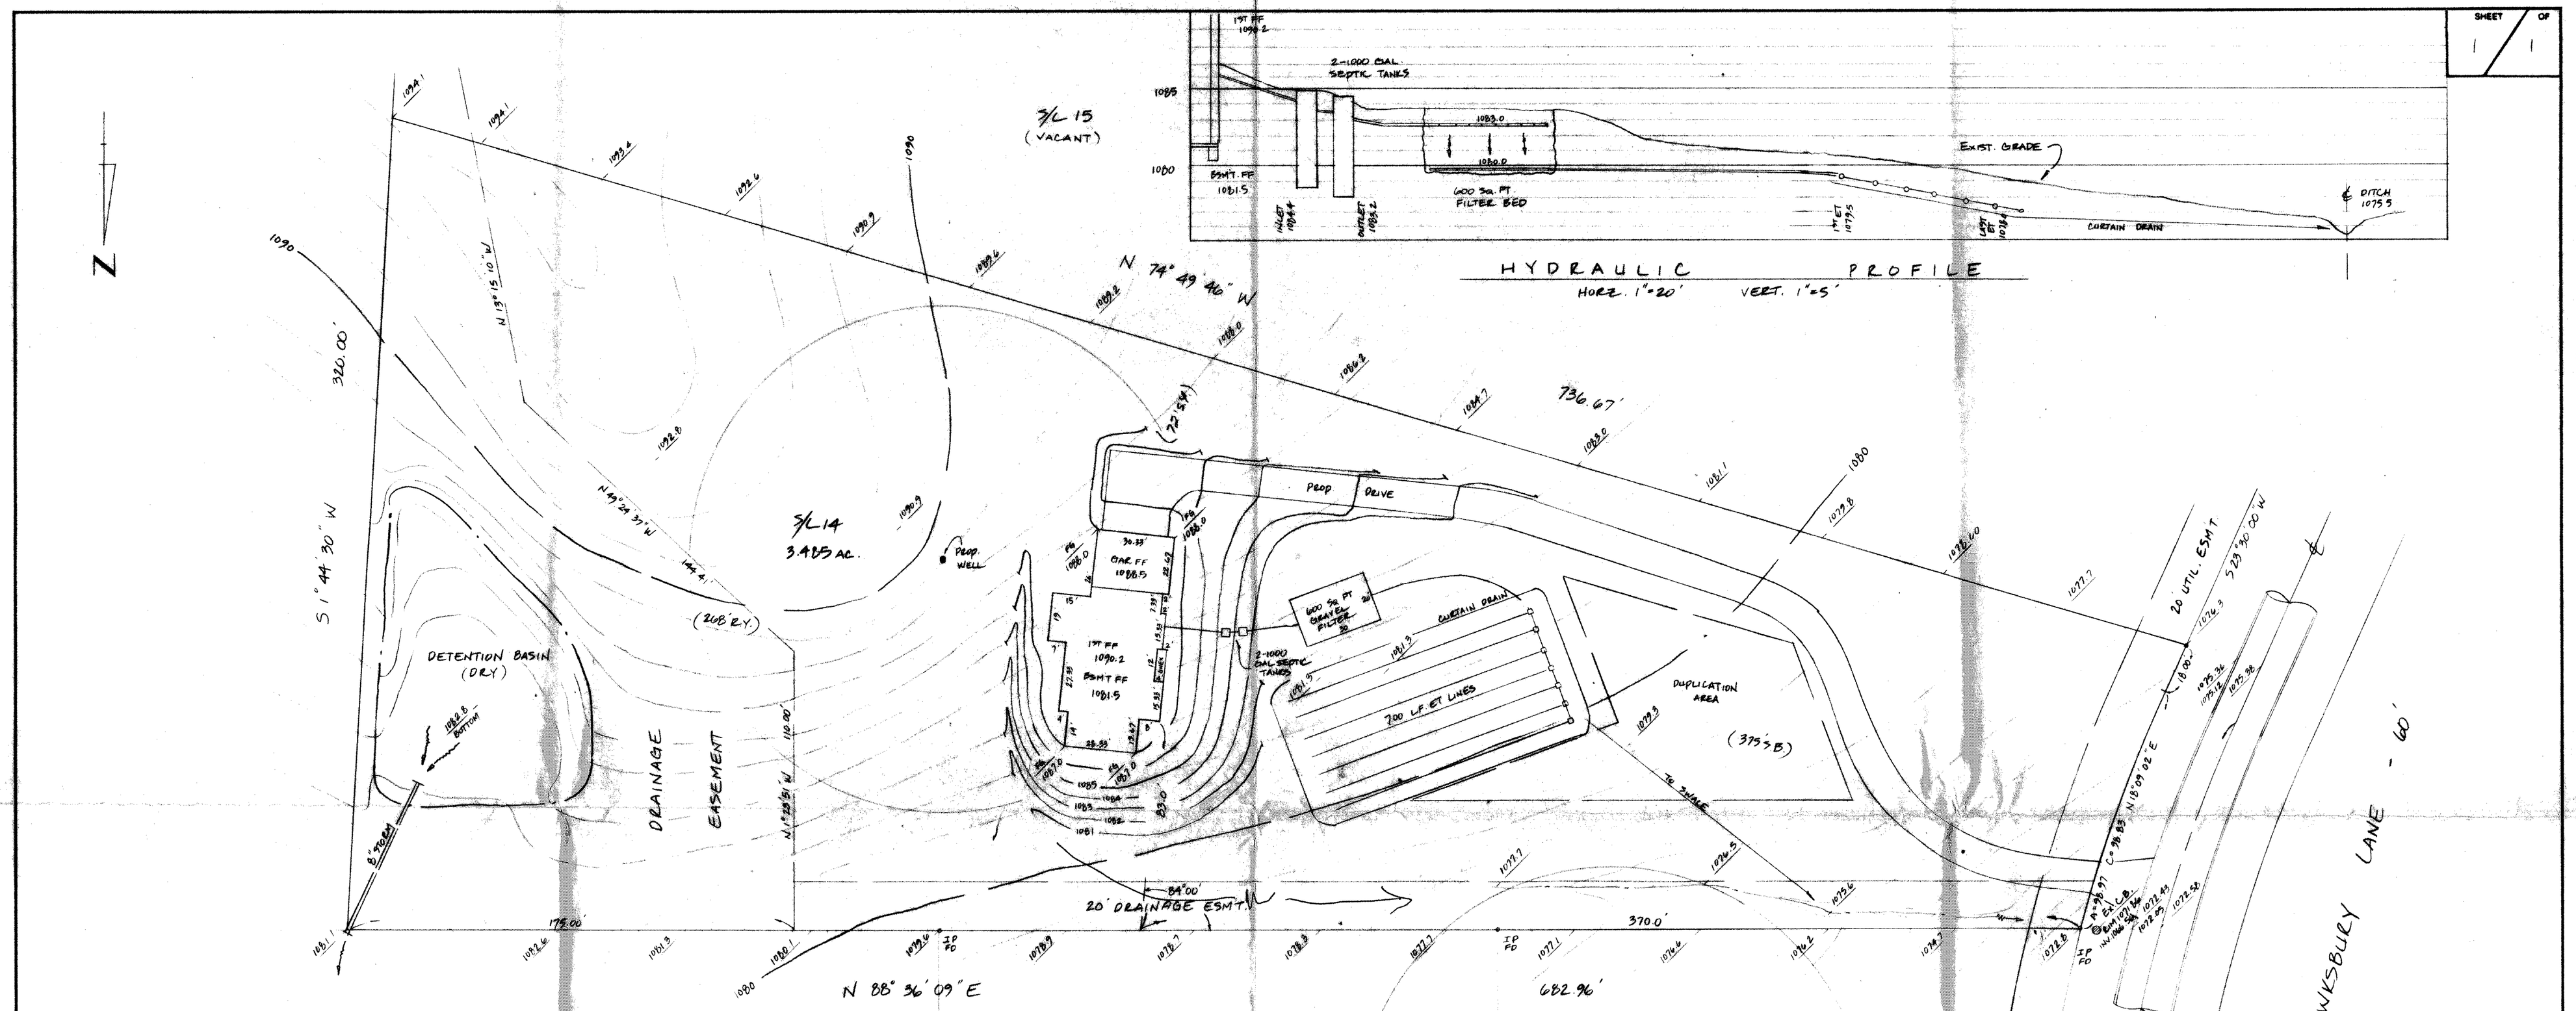

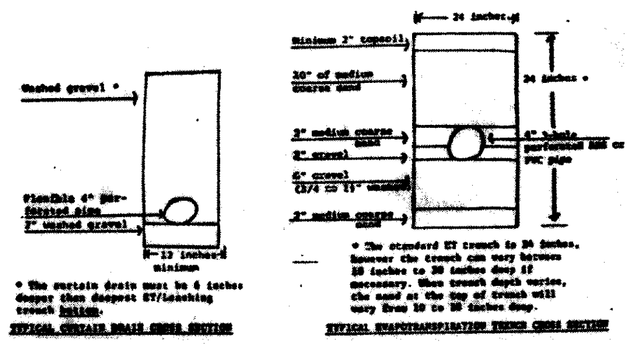

STANDARD SUBSURFACE FILTER

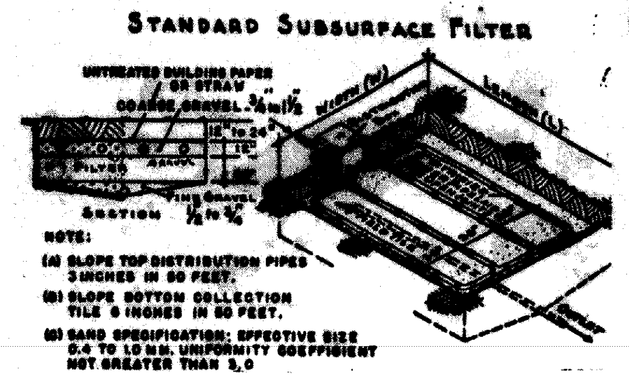

NOTE:
(A) SLOPE TOP DISTRIBUTION PIPES 3 INCHES IN 50 FEET.
(B) SLOPE BOTTOM COLLECTION TILE 6 INCHES IN 50 FEET.
(C) SAND SPECIFICATION: EFFECTIVE SIZE 0.4 TO 1.0 MM. UNIFORMITY COEFFICIENT NOT GREATER THAN 3.0

LOW YIELD WATER FIXTURES REQUIRED ON ALL:
— Shower Head
— Toilet

Reviewed and Accepted
LAKE COUNTY GENERAL HEALTH DISTRICT
Date 10-16-91
JOEL LUCIA, R. S., M. P. H.
Health Commissioner
By

SEWAGE SYSTEM MUST BE INSPECTED BY HEALTH DEPARTMENT BEFORE COVERING.

Grading Plan Approved
as shown and/or noted
THOMAS P. GILLES, P.E.
Lake County Engineer
By _____ Date 10/18/21

SEWAGE DISPOSAL PERMIT MUST BE OBTAINED BY A LAKE COUNTY LICENSED INSTALLER BEFORE INSTALLATION IS STARTED.

ZONING PERMIT #6984
ISSUED 10-16-91
SUBJECT TO APPROVAL BY:
Lake County Sanitary Eng. ☐
Lake County Eng. Dept. ☒
Lake County Planning Comm. ☐
Lake County Bldg. Dept. ☒

"I, the undersigned hereby certify that this topography indicated by 6", 1' or 2' contours, and elevations shown hereon represent an actual field survey made by me on the 24th day of Sept, 19 91 and that the elevations were taken at appropriate intervals and that as of that date they existed as indicated hereon."

Name
#6343
Reg. No.

STATE OF OHIO
HARRY S. JONES, JR.
S-6343
REGISTERED SURVEYOR

REV NO.	DESCRIPTION	DATE	BY	CHK'D
1	LEDISE SEPTIC	10-16-91	HJ	HJ

SITE PLAN
FOR
J.W. BETTELEY BUILDING

BABCOCK, JONES AND ASSOCIATES, INC
CIVIL ENGINEERS - SURVEYORS - LAND PLANNERS
PAINESVILLE OHIO 44077

DATE 9-24-91
DESIGN BY
DRAWN BY
APPROVED BY

S/L 14 TEWKSBURY SUBDIVISION
VOL. 10 - PG. 17 LAKE COUNTY PLATS
CONCORD TWP., STATE OF OHIO

SCALE 1" = 30'
JOB NO. 88-031-14
SHEET 1 OF 1