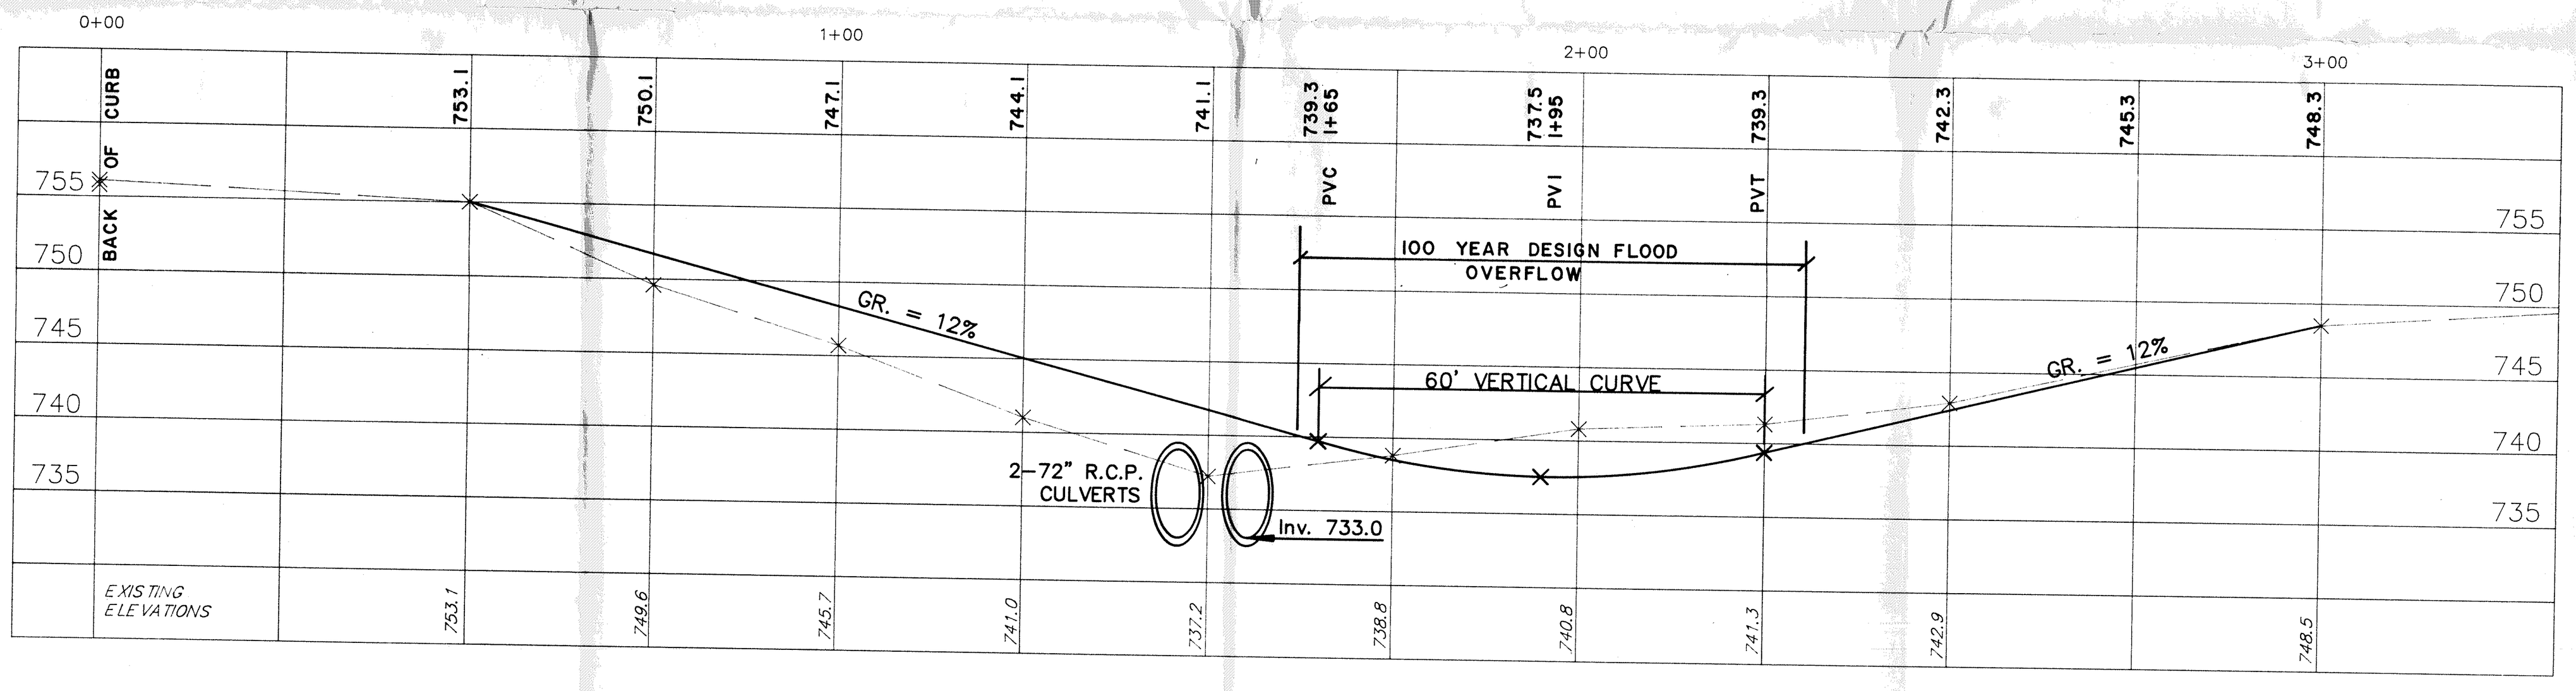

DRIVEWAY PROFILE FOR THE
TODD HARRISON RESIDENCE.
(S/L 147 CONCORD HILLS SUBD. № 3)

PRINTED
SEP 13 1988
COLPETZER - THOMAS, INC.