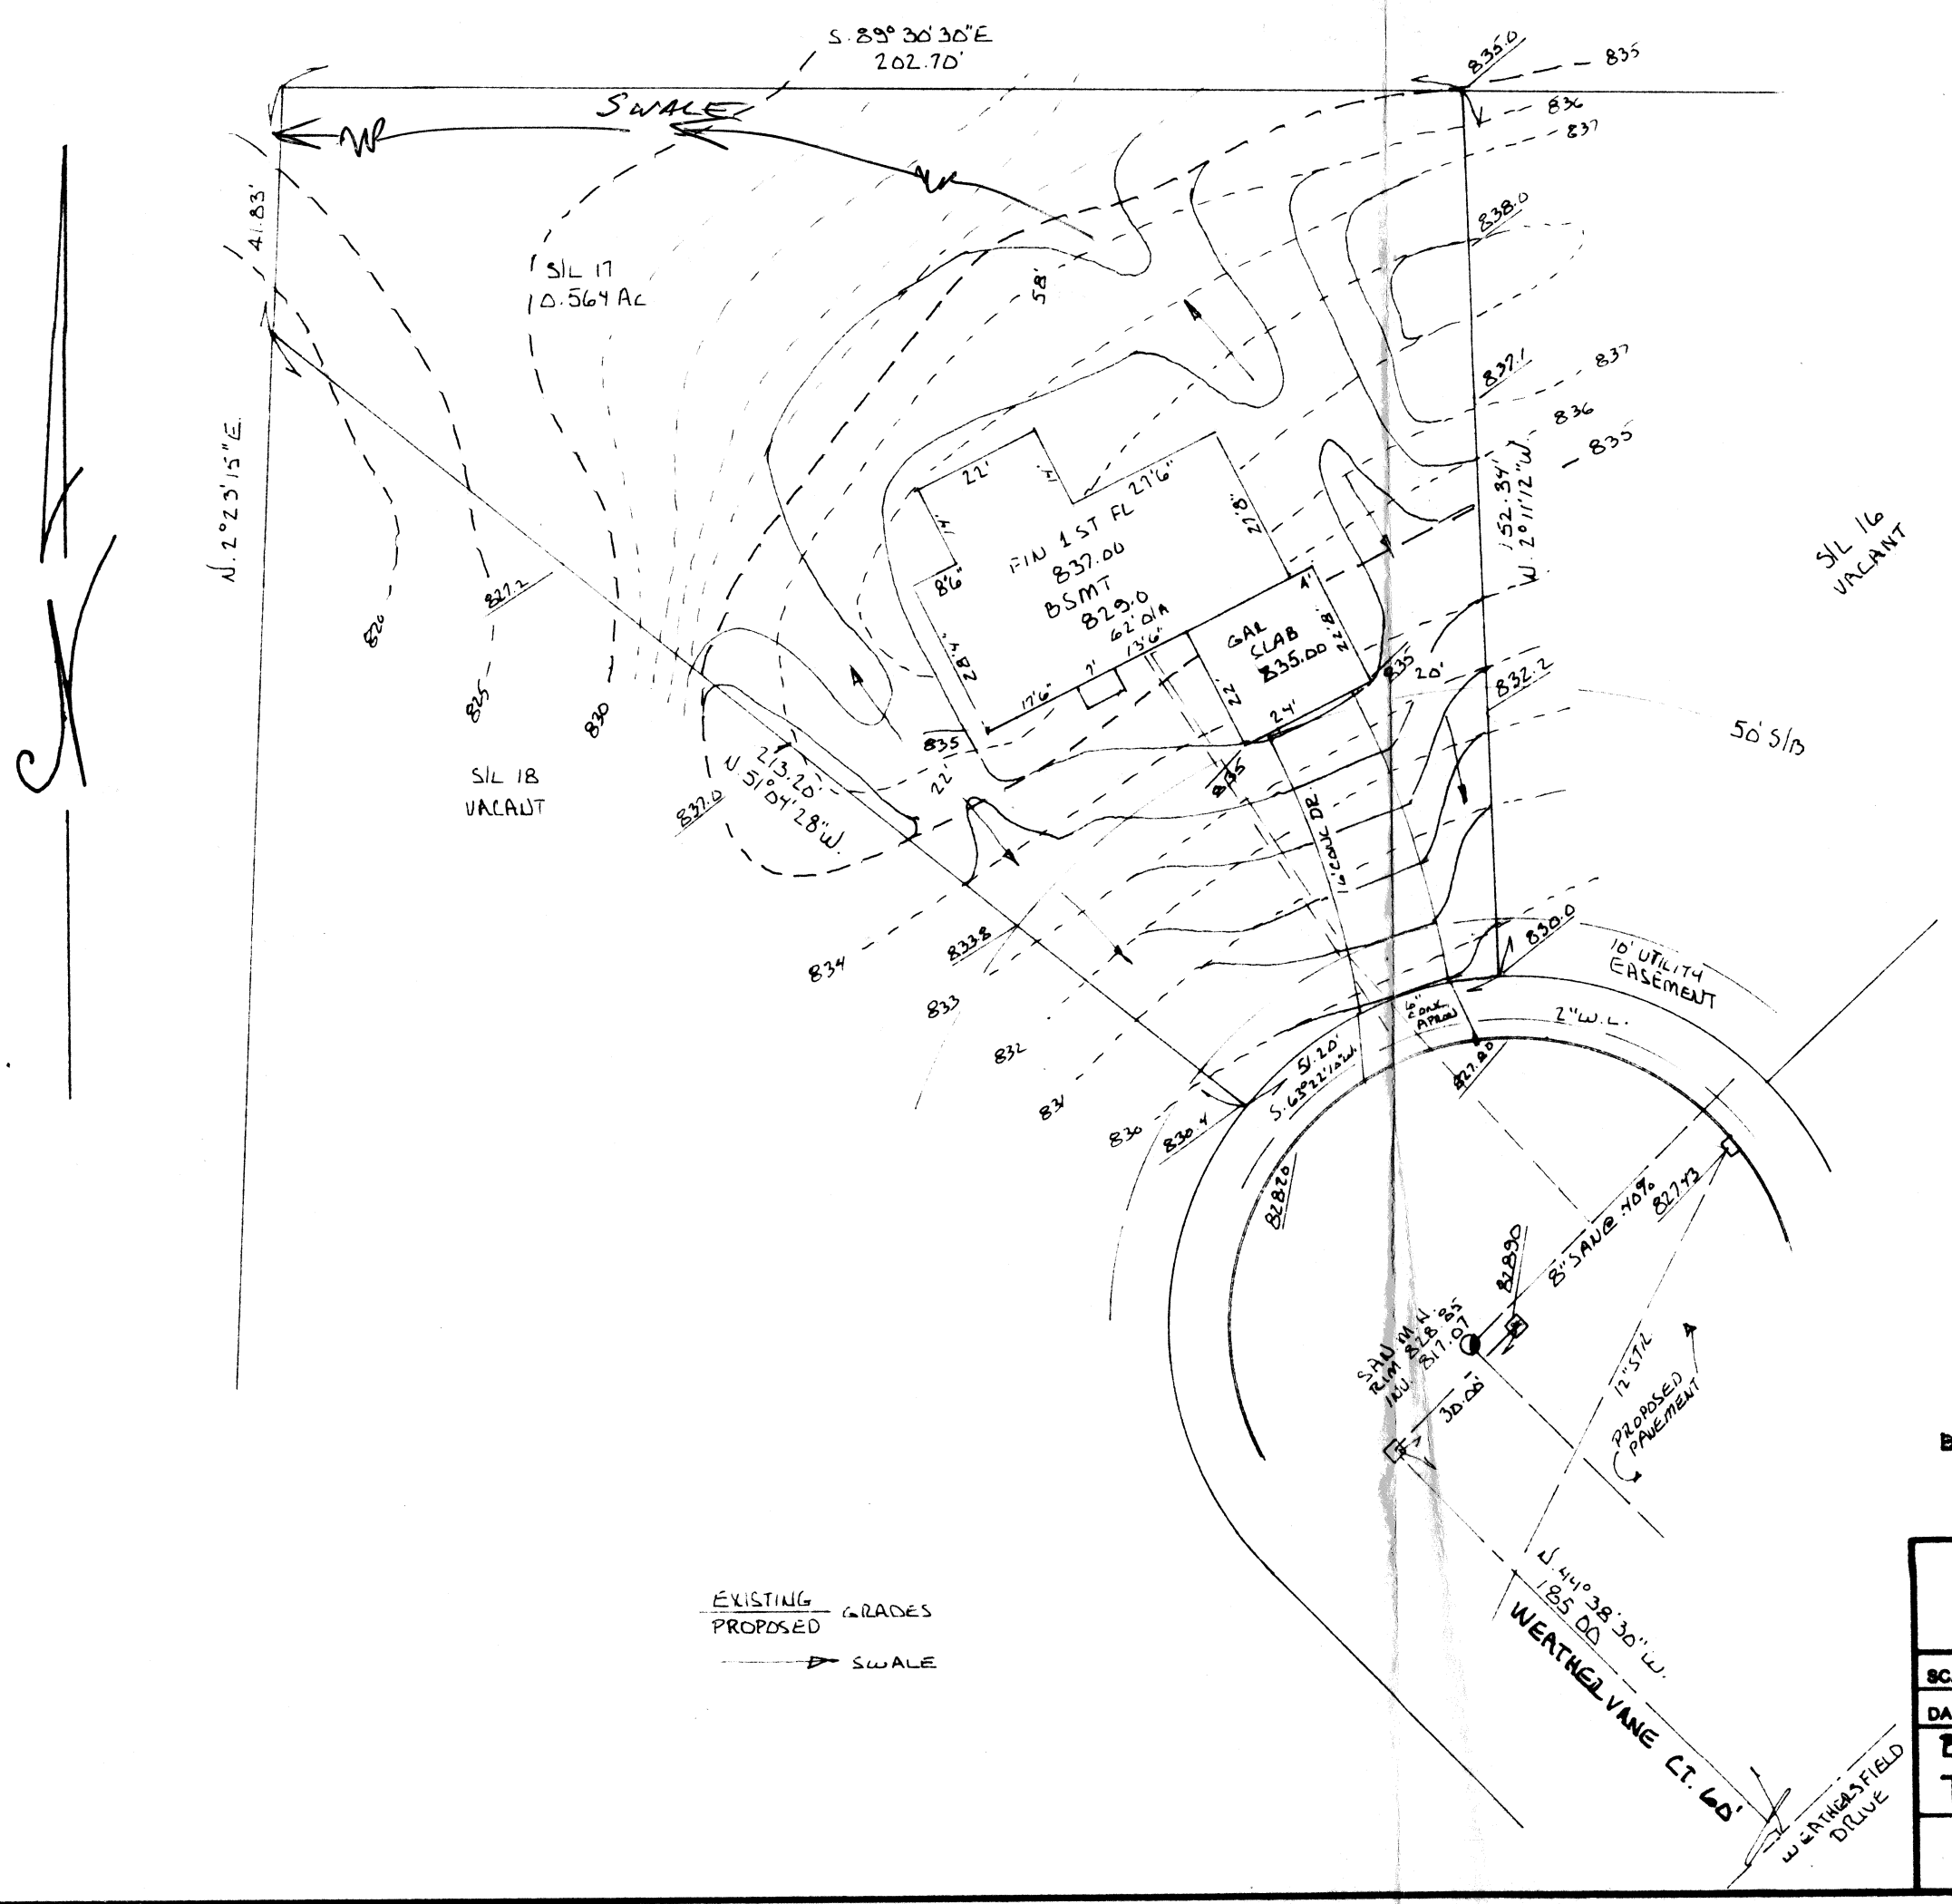

ZONING PERMIT #5252

ISSUED 6-16-86

SUBJECT TO APPROVAL BY:

- Lake County Sanitary Eng. ☐
- Lake County Eng. Dept. ☒
- Lake County Planning Comm. ☐
- Lake County Bldg. Dept. ☒

Teno S. Marano

I CERTIFY THAT THIS PLAN WAS PREPARED BY ME AND IS CORRECT TO THE BEST OF MY KNOWLEDGE AND BELIEF.

REG SURVEYOR No 6356

JOHN C. SKONIECZNY
7739 VIEWMOUNT DR
PAINESVILLE OHIO
44077
PH 352-7742

Grading Plan Approved
as shown and/or noted
THOMAS P. GILLES, P.E.
Lake County Engineer

By ____ Date 7-1-86

SITE PLAN
for
IDEAL AMERICAN HOMES

SCALE: 1" = 30'	APPROVED BY	DRAWN BY J.C.S.
DATE: JUN 86		

BEING SUBLOT 17 WEATHERFIELD SUBD.
TOWNSHIP OF CONCORD COUNTY OF LAKE STATE OF OHIO

JOB No. 86-511

DRAWING NUMBER 86-544

TELEDYNE POST 18AB-10