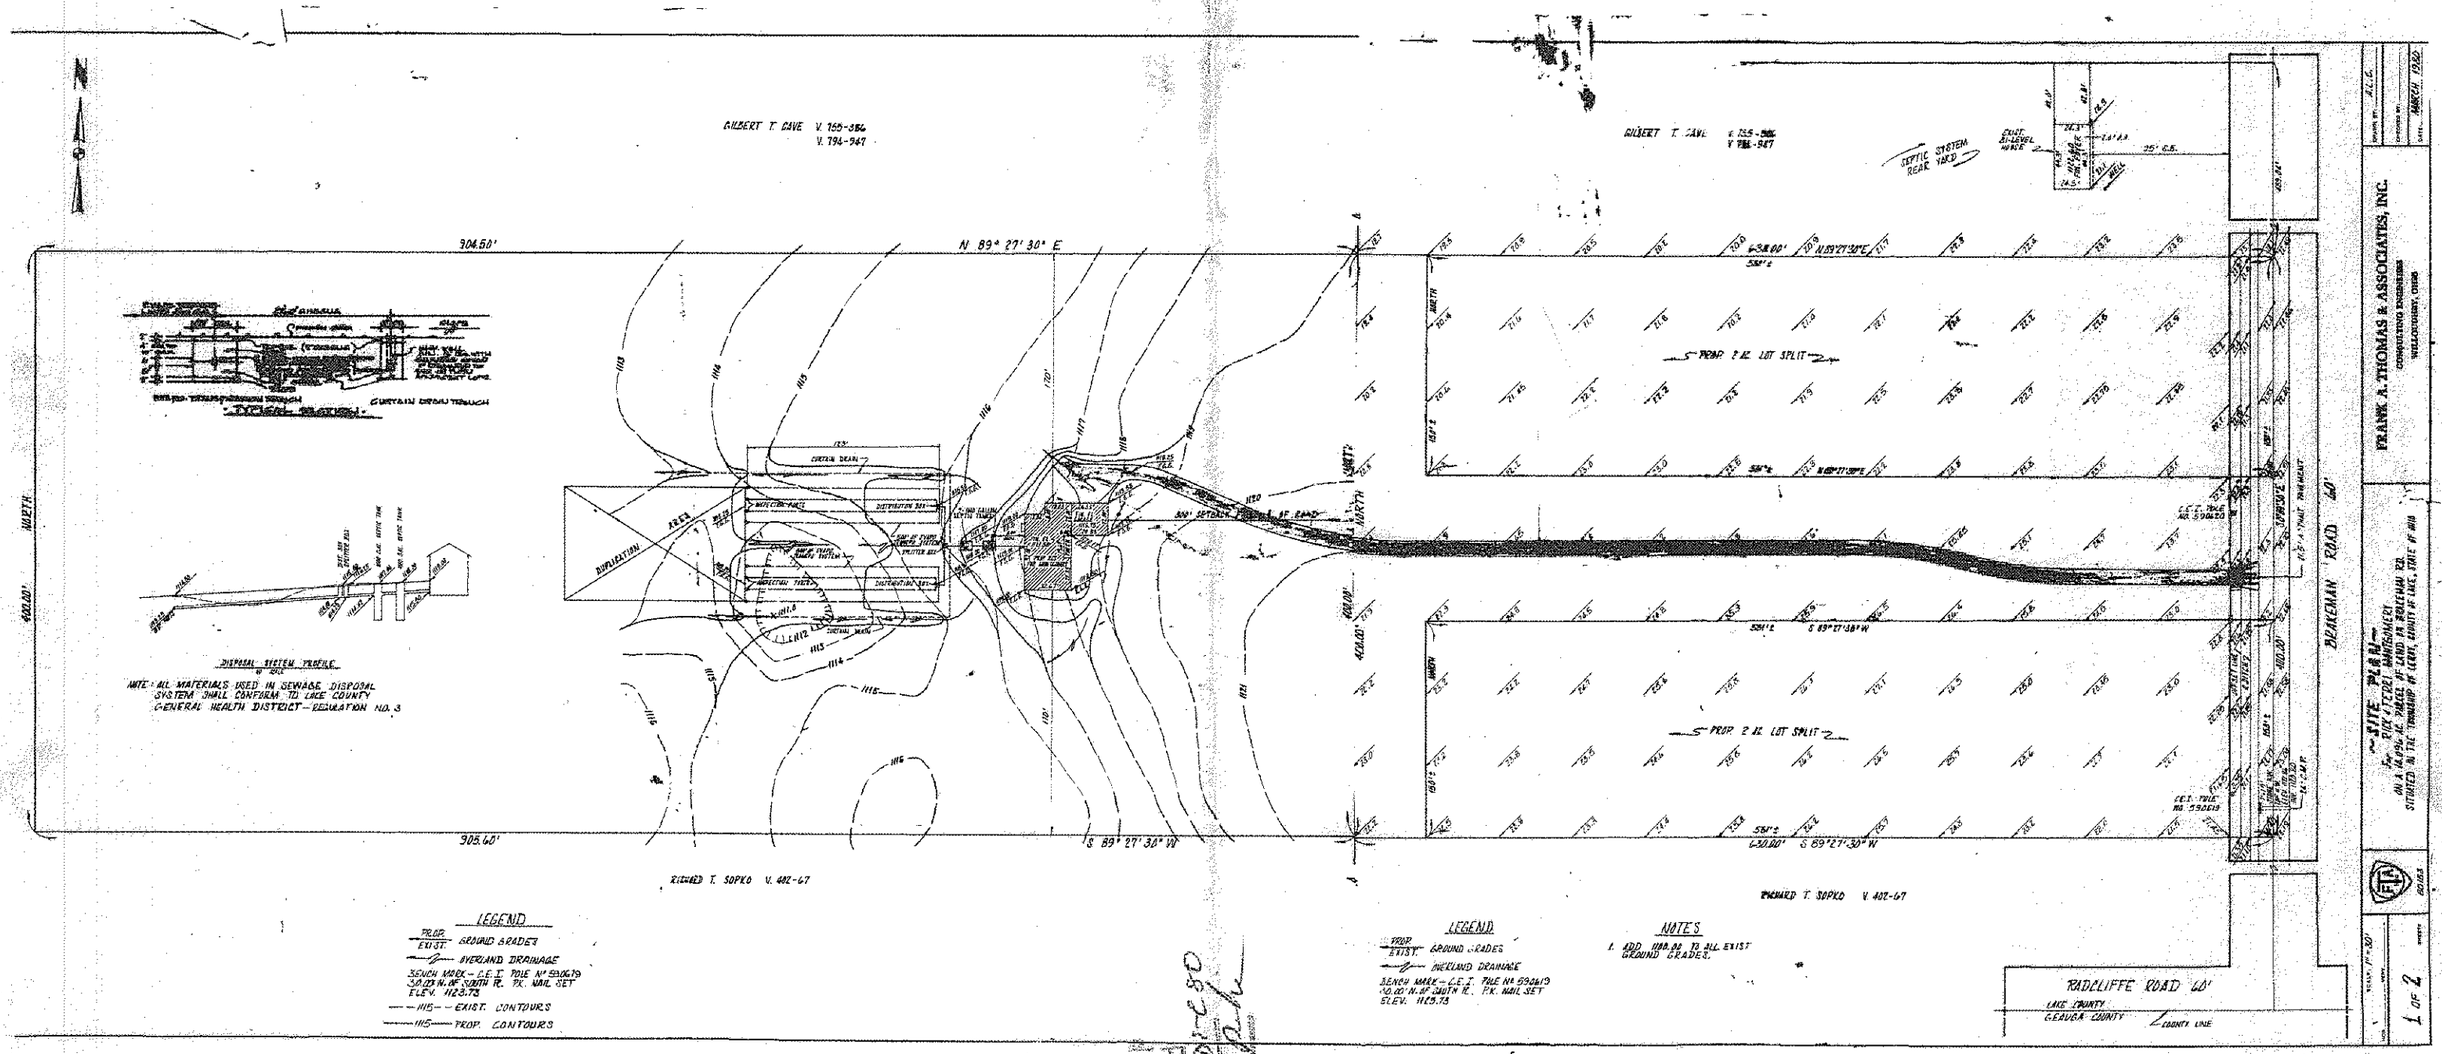


LEROY TOWNSHIP
Zoning Approved
#1285 23 Dec 80
Zoning Inspector

Grading Plan Approved
as shown and/or noted
THOMAS P. GILLES, P.E.
Lake County Engineer
By _____ Date 12-29-80