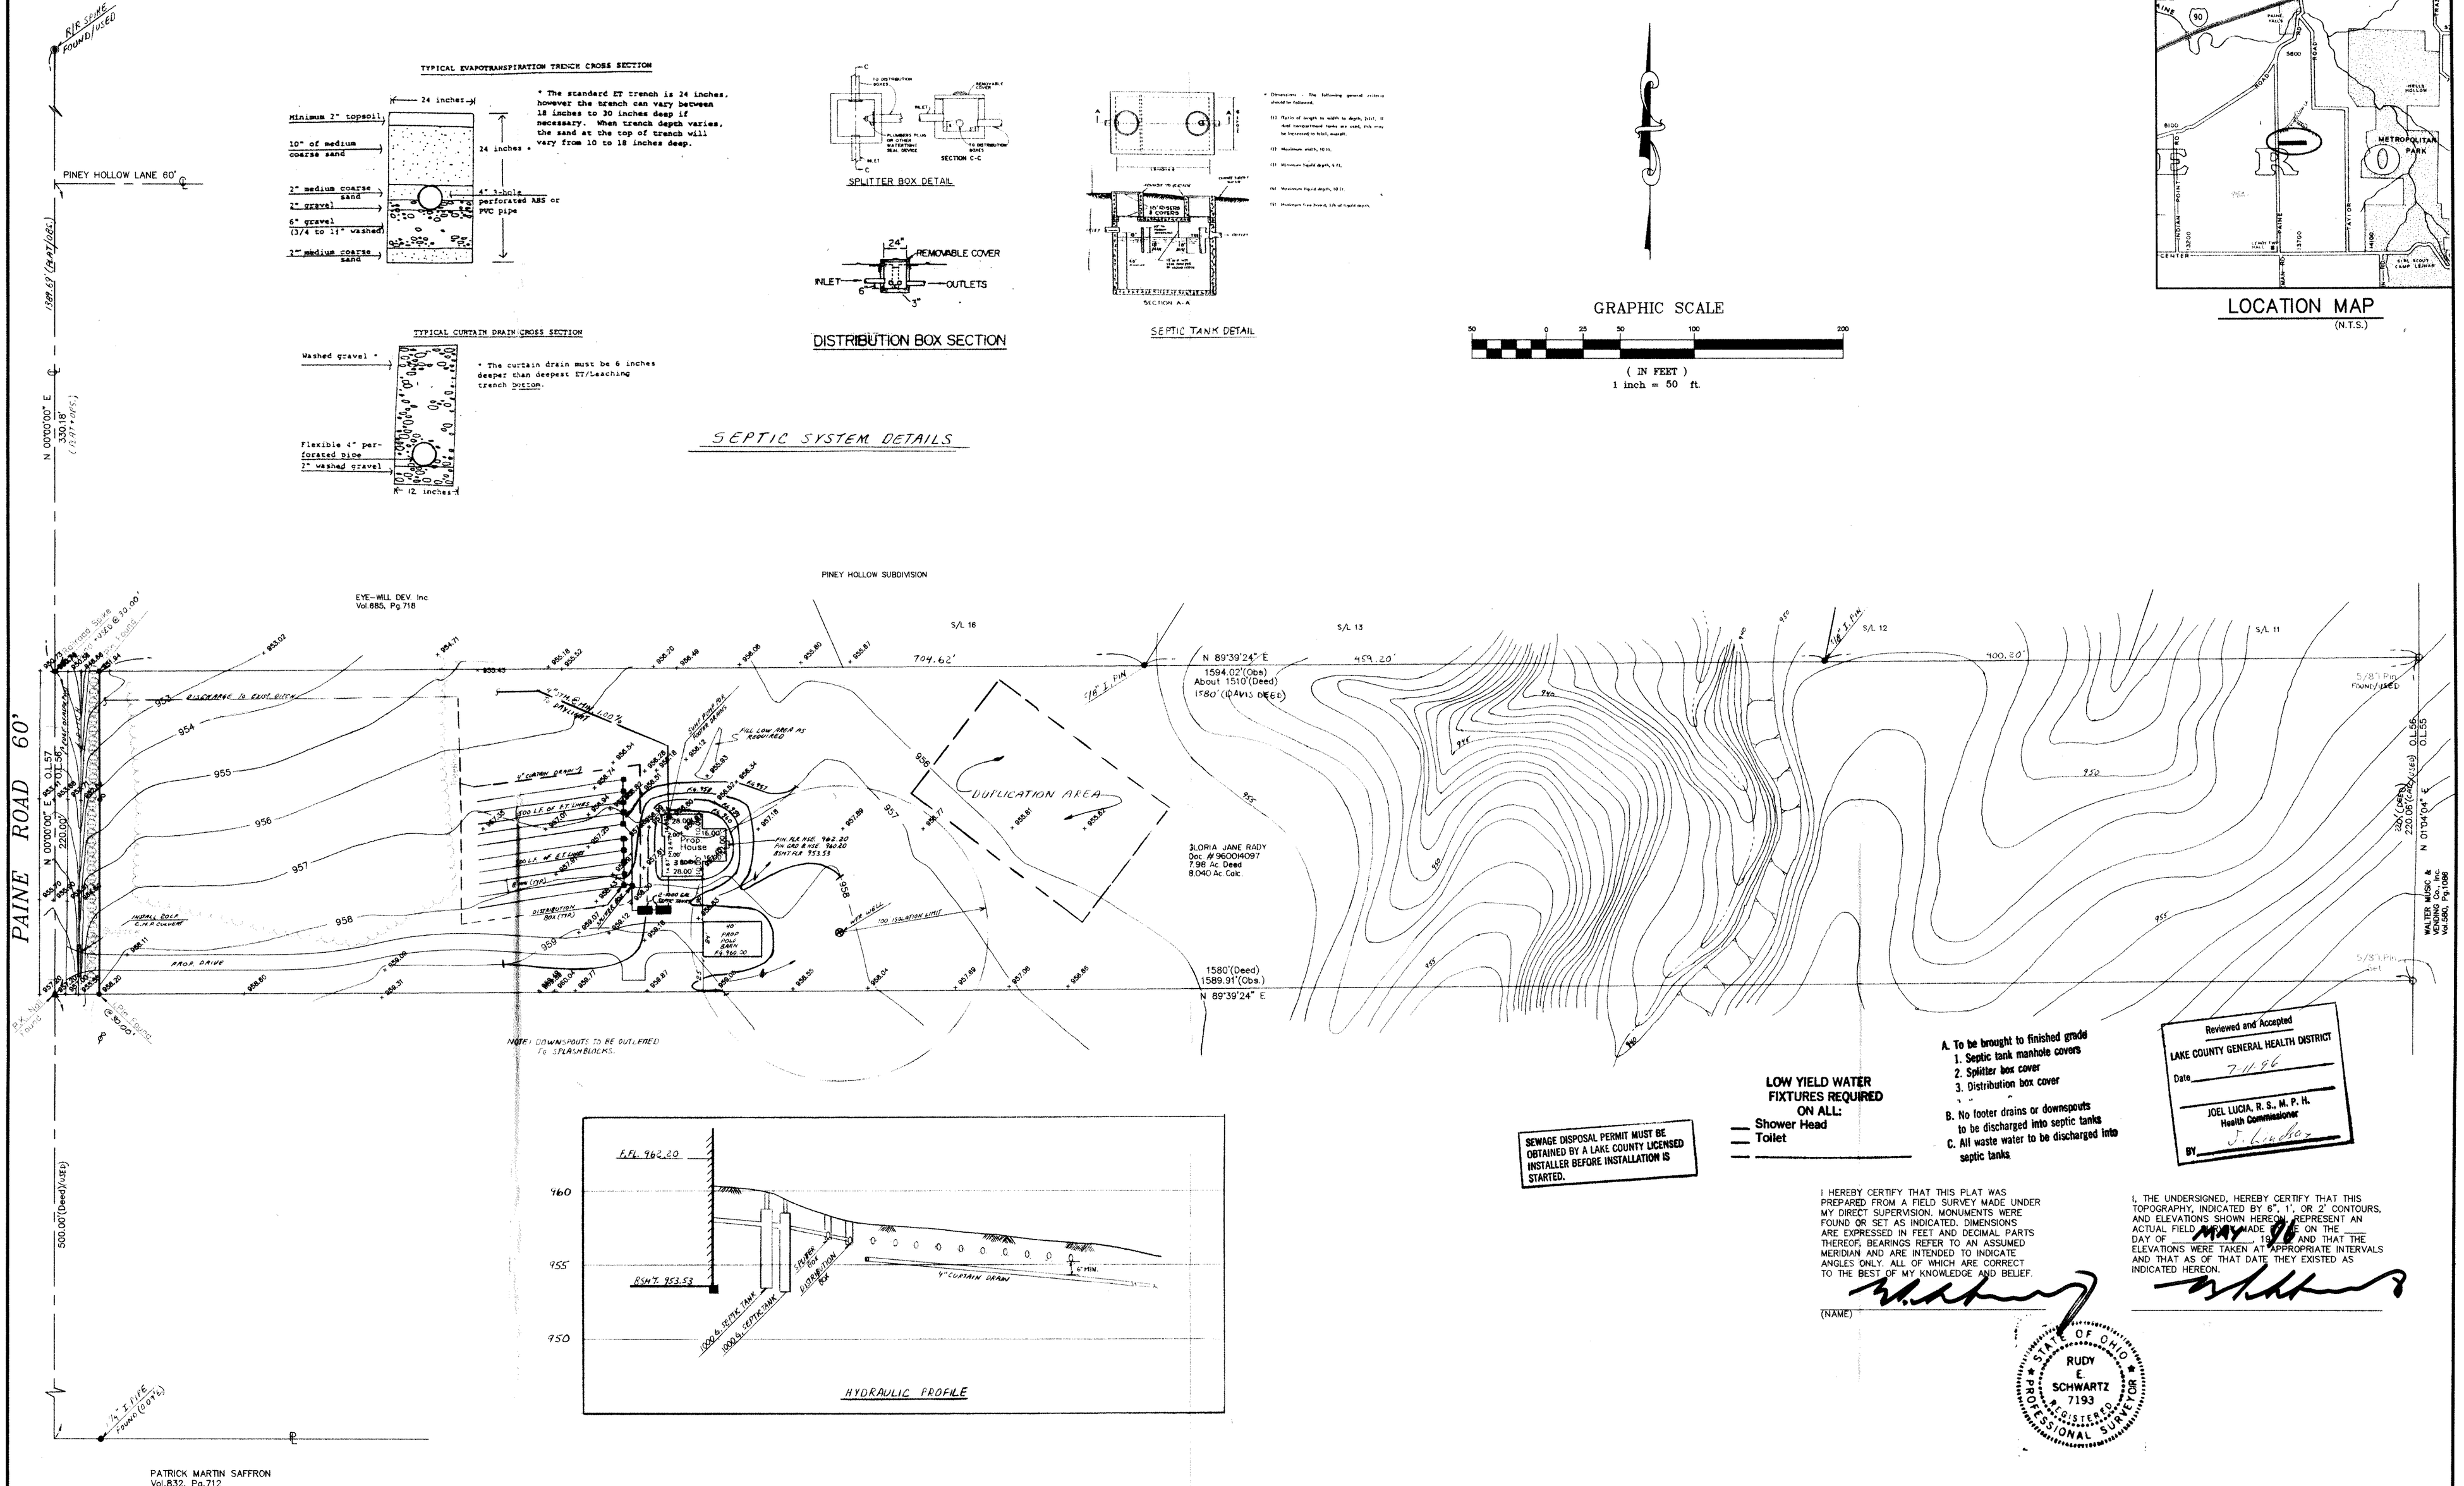

SEWAGE DISPOSAL PERMIT MUST BE OBTAINED BY A LAKE COUNTY LICENSED INSTALLER BEFORE INSTALLATION IS STARTED.

LOW YIELD WATER FIXTURES REQUIRED ON ALL:

- Shower Head
- Toilet
- _____

A. To be brought to finished grade
1. Septic tank manhole covers
2. Splitter box cover
3. Distribution box cover

B. No footer drains or downspouts to be discharged into septic tanks

C. All waste water to be discharged into septic tanks

Reviewed and Accepted
LAKE COUNTY GENERAL HEALTH DISTRICT
Date 7-11-96
JOEL LUCIA, R. S., M. P. H.
Health Commissioner
BY J. Gochez

I HEREBY CERTIFY THAT THIS PLAT WAS PREPARED FROM A FIELD SURVEY MADE UNDER MY DIRECT SUPERVISION. MONUMENTS WERE FOUND OR SET AS INDICATED. DIMENSIONS ARE EXPRESSED IN FEET AND DECIMAL PARTS THEREOF. BEARINGS REFER TO AN ASSUMED MERIDIAN AND ARE INTENDED TO INDICATE ANGLES ONLY. ALL OF WHICH ARE CORRECT TO THE BEST OF MY KNOWLEDGE AND BELIEF.

(NAME)

I, THE UNDERSIGNED, HEREBY CERTIFY THAT THIS TOPOGRAPHY, INDICATED BY 6", 1', OR 2' CONTOURS, AND ELEVATIONS SHOWN HEREON REPRESENT AN ACTUAL FIELD SURVEY MADE BY ME ON THE _____ DAY OF MAY 19 96 AND THAT THE ELEVATIONS WERE TAKEN AT APPROPRIATE INTERVALS AND THAT AS OF THAT DATE THEY EXISTED AS INDICATED HEREON.

STATE OF OHIO
RUDY E. SCHWARTZ
7193
REGISTERED PROFESSIONAL SURVEYOR

REV. No.		DATE	BY	CH'K'D

L.D.C. Inc. d.b.a. LAND DESIGN consultants
Civil Engineers and Surveyors
8585 EAST AVENUE · MENTOR, OHIO 44060
TELEPHONE 255-8463 354-6938 951-LAND

PAINE ROAD

LANDS SHOWN ARE KNOWN AS BEING PART OF ORIGINAL LEROY TOWNSHIP LOT 56, SITUATED NOW IN THE TOWNSHIP OF LEROY, COUNTY OF LAKE, STATE OF OHIO.

DATE MAY, 1996
SCALE: HOR. 1"=50'-0"
VERT. _____
FILENAME GSV\TOPO.DWG
CH'K'D BY R.E.S.
F.B. No. _____

BOUNDARY.LOCATION & TOPOGRAPHIC SURVEY
For:
GLORIA J. RADY

RECEIVED

SHEET 1 OF 1
CONTRACT No. RADYG1-9601