TOPOGRAPHY & IMPROVEMENT PLAN FOR NORTHERN INDUSTRIES

MADISON TOWNSHIP - LAKE COUNTY - OHIO

SUBLOT 12-12 IN THE MADISON GOLF LAKELANDS SUBDIVISION
VOLUME E PAGE 68

SCALE: 1" = 20'
JULY 1977

SITE PLAN CHK'D
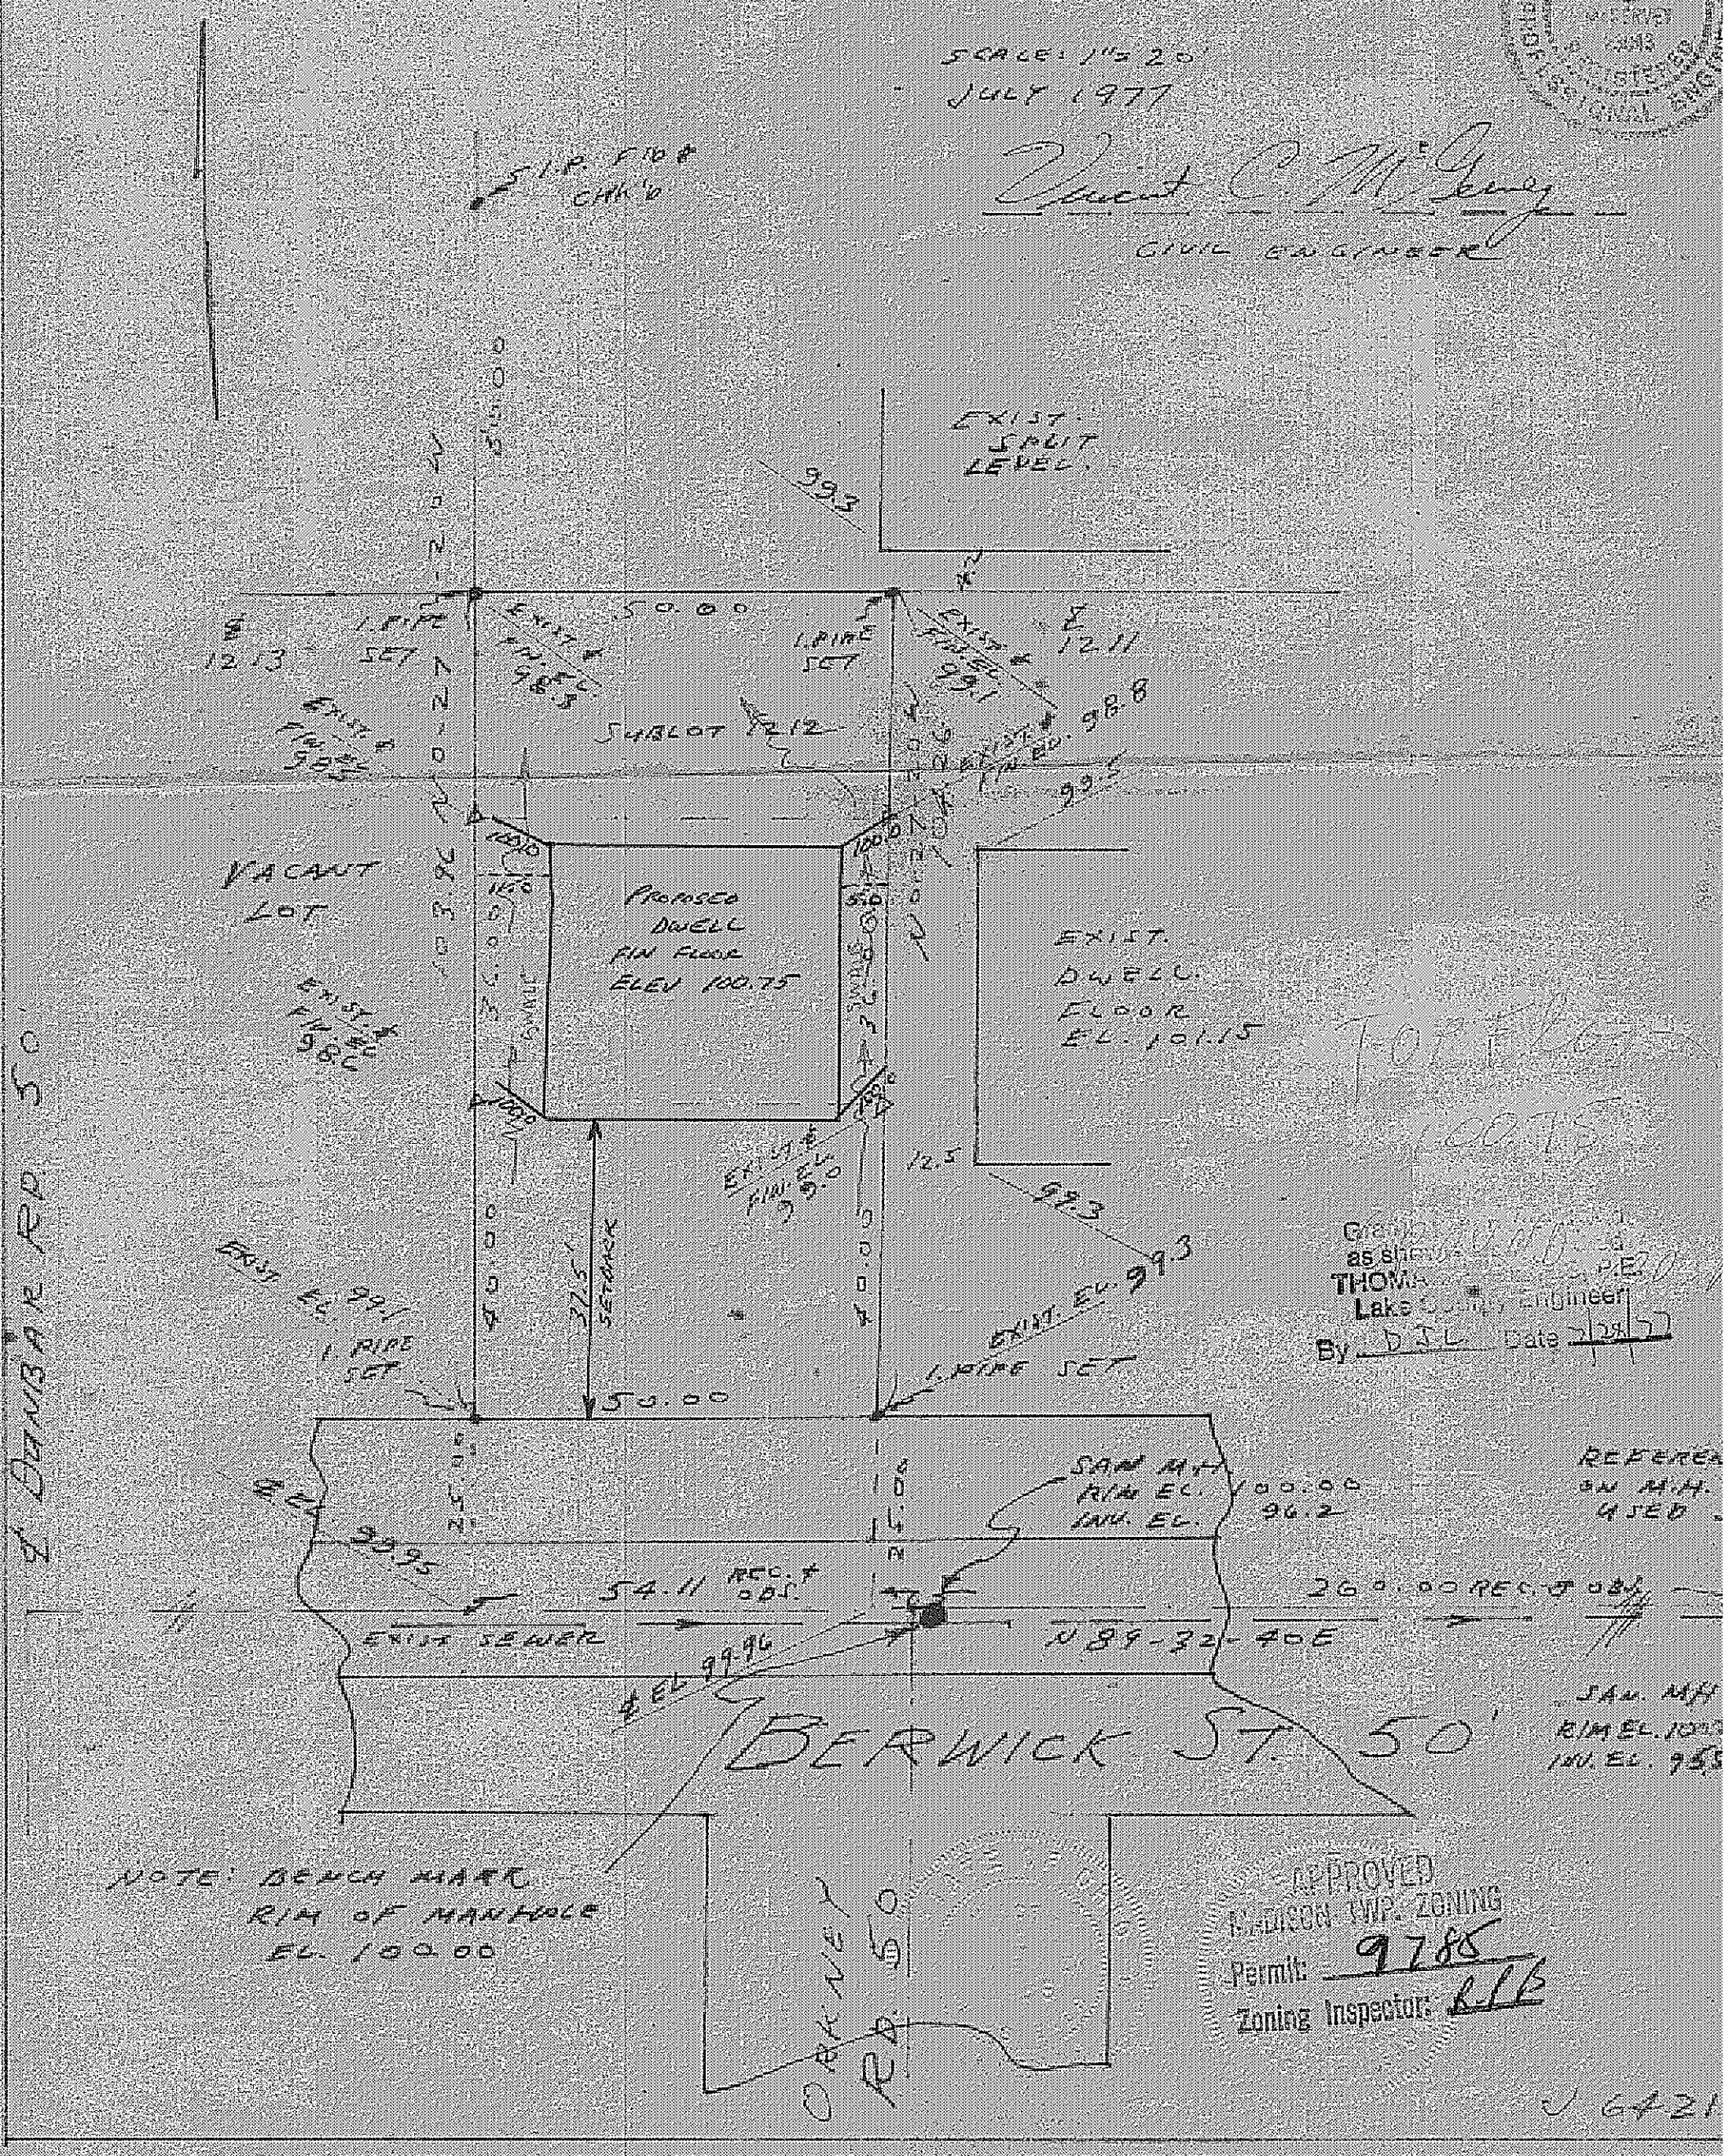
CIVIL ENGINEER