REVISIONS	BY

Barrington
CONSULTING GROUP, INC.
9114 TYLER BLVD., MENTOR, OHIO 44060
PHONE 440.205.1260 FAX 440.205.1262
www.BarringtonCGI.com

STATE OF OHIO
DAVID NOVAK
S-7507
REGISTERED SURVEYOR

BUILDING NO. 9 DETAIL

BAYSIDE DRIVE, MADISON TWP. OH
SANDY POINTE CONDOMINIUM

RALPH VICTOR CONSTRUCTION

DRAWN	DWN
CHECKED	DWN
DATE	OCT.11.2013
SCALE	1" = 20'
JOB NO.	12041.09
SHEET	2/3
OF	SHEETS

Barrington
CONSULTING GROUP, INC.

GRAPHIC SCALE

20 0 10 20 40

(IN FEET)
1 inch = 20 ft.

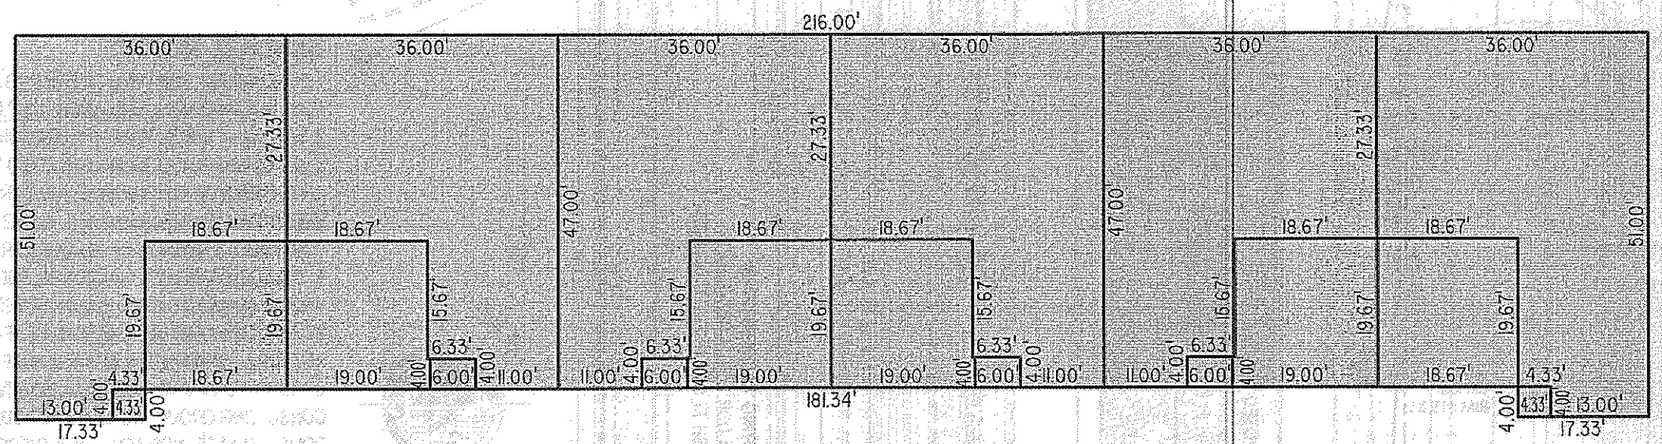

BUILDING NO. 9 DETAIL

12041.09

FORM W:\BLOCKS\FORMS\BCGA3-SHARP.DWG