SITE PLAN
FOR
JOE KOZLOWSKI
BEING SUBLOT No. 25 CHIMNEY RIDGE
SUB'D TOWNSHIP OF MADISON, COUNTY
OF LAKE, STATE OF OHIO.

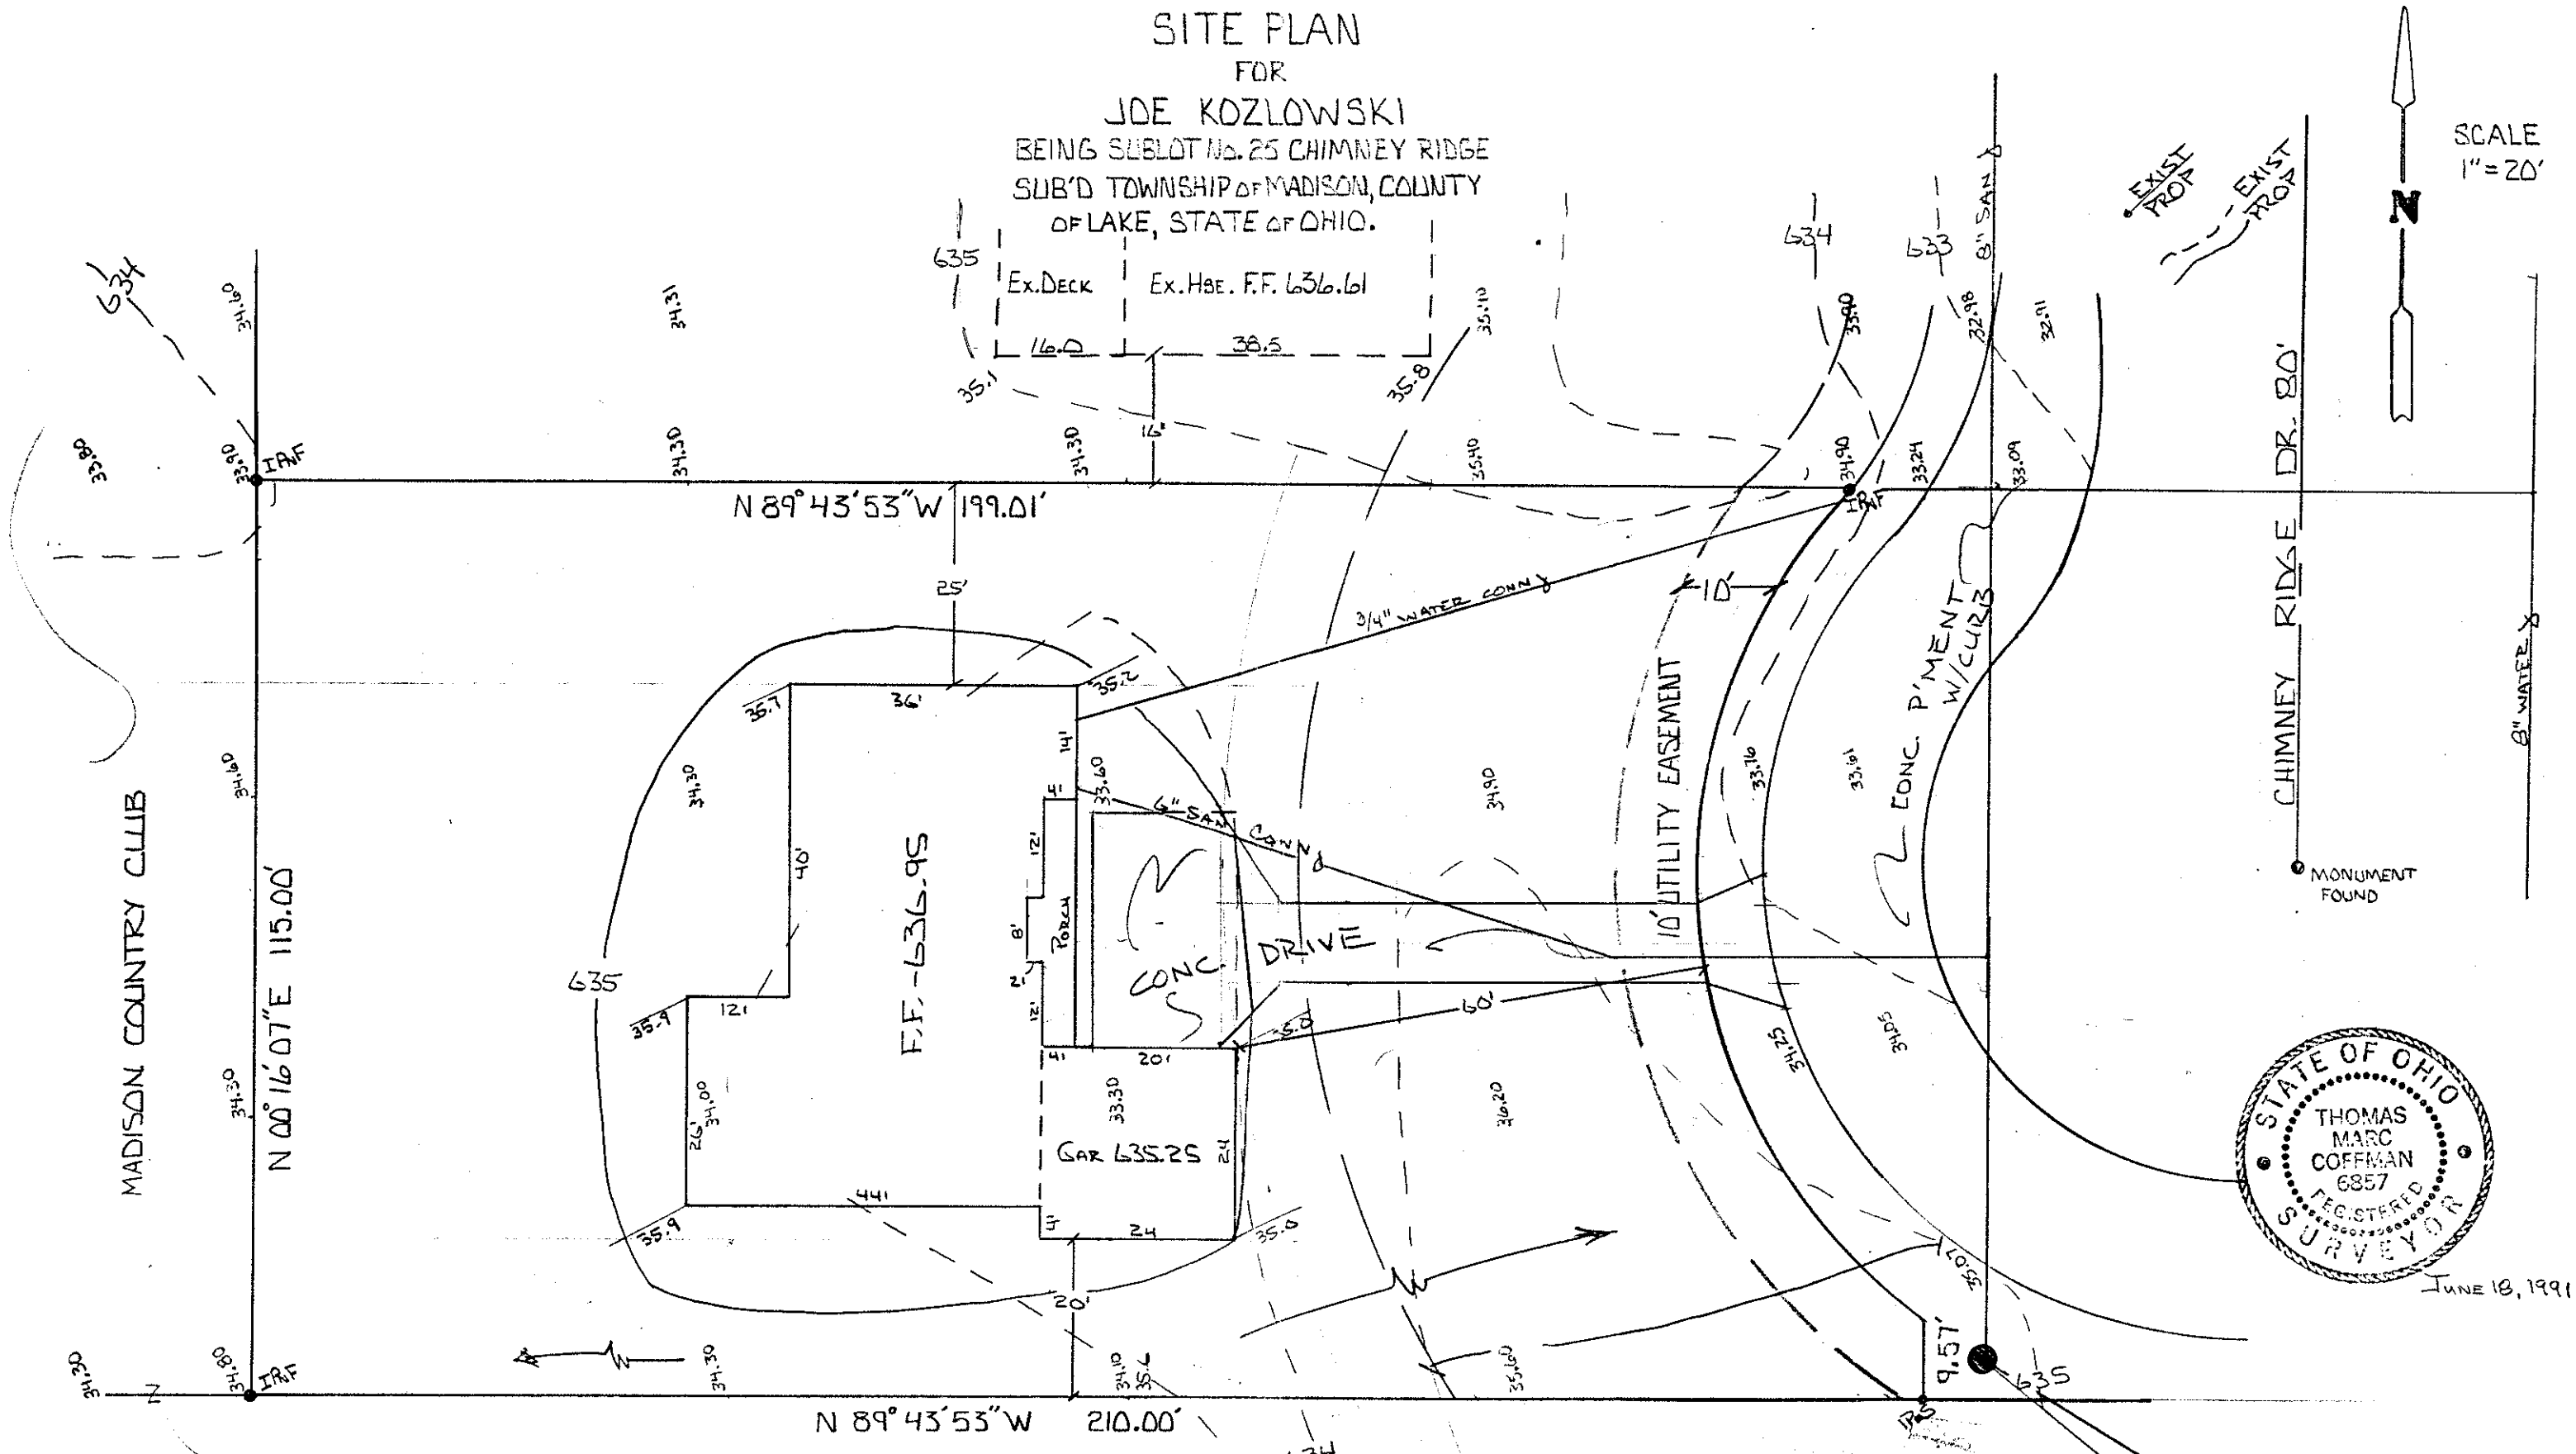

STATE OF OHIO
THOMAS MARC COFFMAN
6857
REGISTERED SURVEYOR
June 18, 1991

VILLAGE SURVEYING CO.
202 THIRD ST. FAIRPORT HBR. OHIO. 44077
(216) 357-1359

Grading Plan Approved
as shown and/or
THOMAS P. GIL
Lake County E
By GJH 9/16/91

I, the undersigned hereby certify that this topography, indicated by 1' contours, and elevations shown hereon represent an actual field survey made by me on 6-4-91 and that the elevations were taken at appropriate intervals and that as of that date they existed as indicated hereon.

J. M. Coffman P.S. No 6857

APPROVED
MADISON TWP. ZONING
SEP 5 1991
Permit 13165
Zoning Inspector: UK