SITE PLAN
for
PAC HOMES
Sl. 998 & 999 CUMINGS BEACH PARK
MADISON TOWNSHIP
LAKE CO. OHIO
1" = 30' JUNE 1982

STATE OF OHIO
MILTON A. BOOMHOWER
REGISTERED
4247
SURVEYOR

Milton A. Boomhower
Reg. Surveyor #4247

APPROVED
MADISON TWP. ZONING
Permit: 11038
Zoning Inspector: K. Gaunt
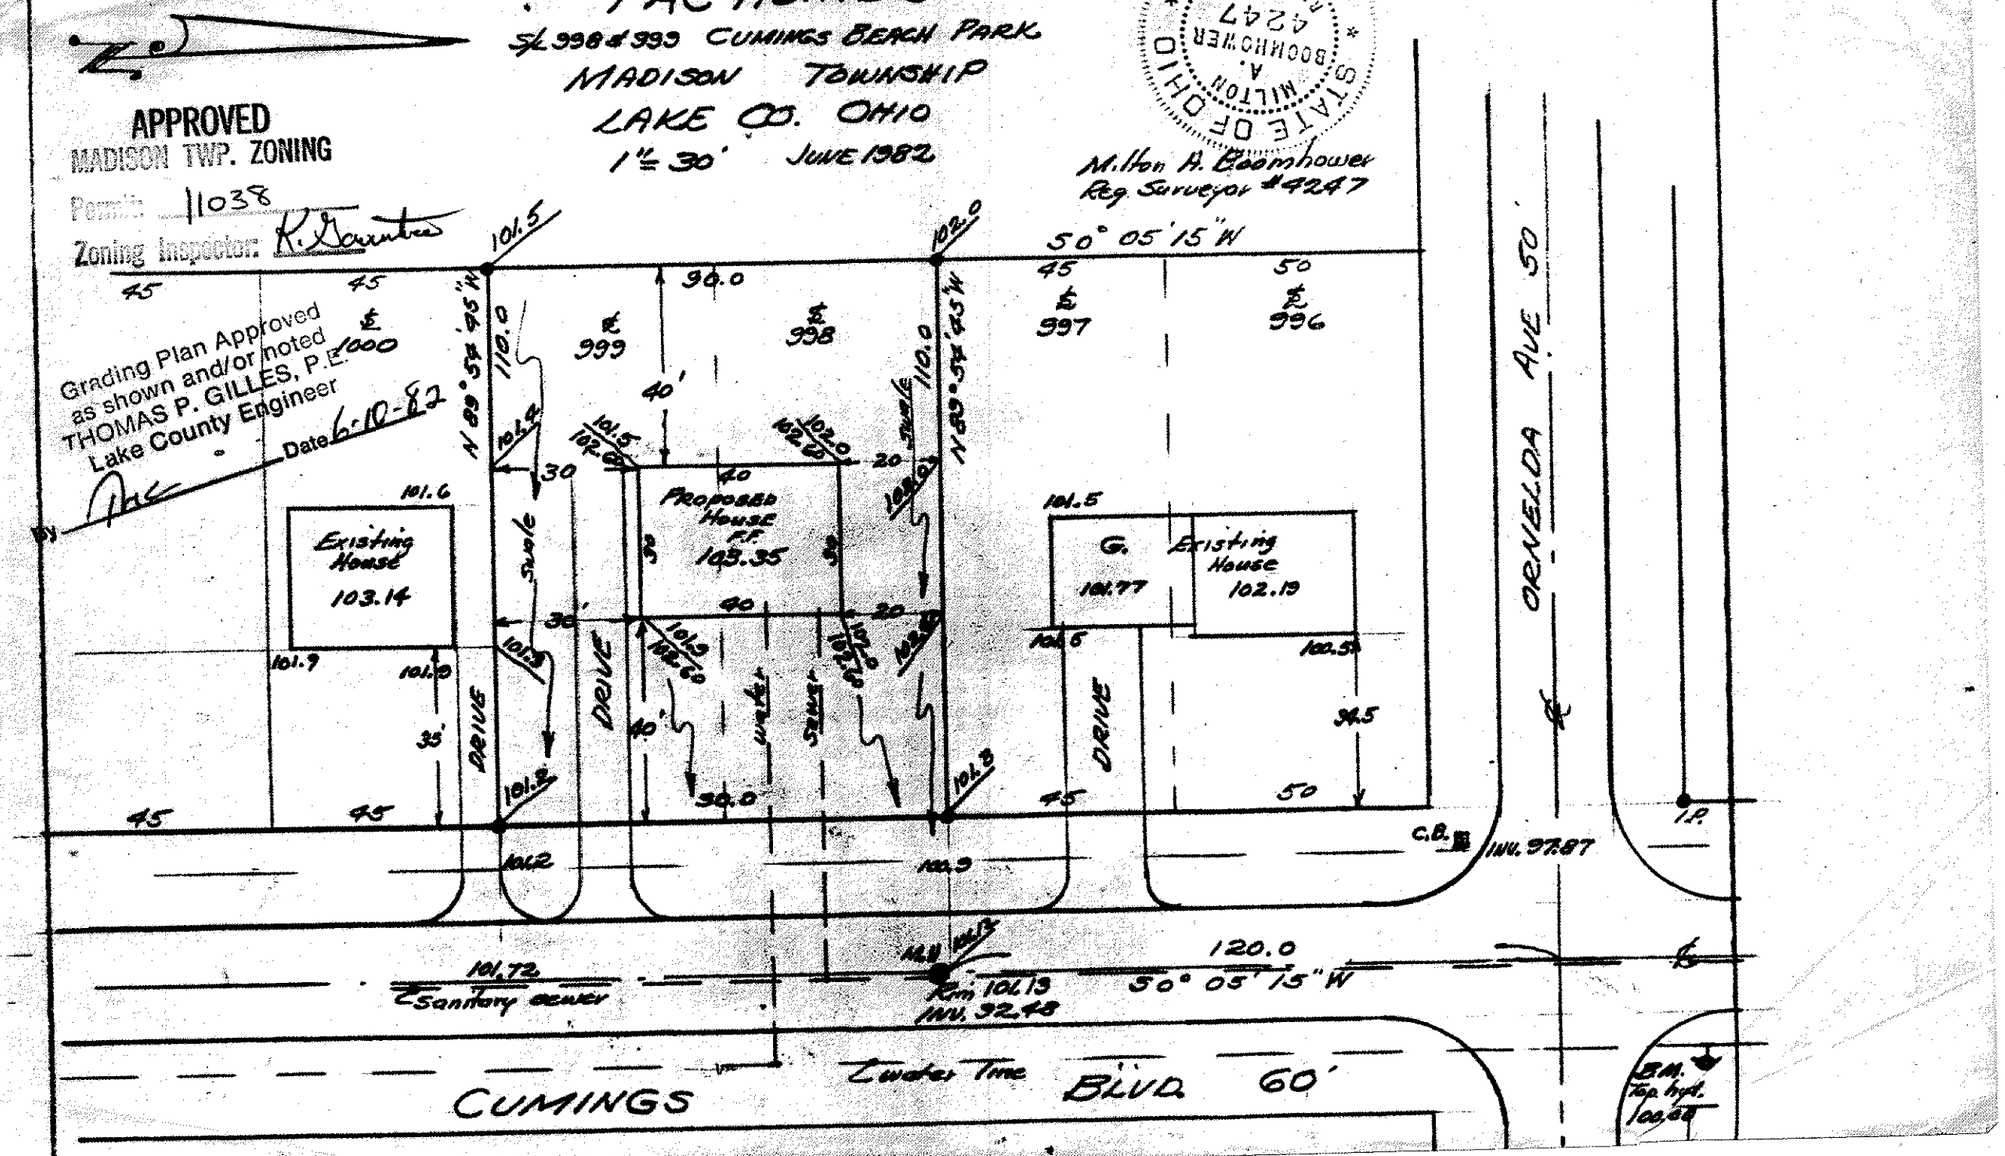
Grading Plan Approved
as shown and/or noted
THOMAS P. GILLES, P.E.
Lake County Engineer
Date 6-10-82
By