Bill BARBIS

CRABBS' SURVEYING SERVICE
WESTERN RESERVE BUILDING
70 NORTH ST. CLAIR STREET SUITE 300
PAINESVILLE, OHIO 44077
PHONE: (216) 357-5941
FAX: (216) 357-1816
1-800-488-3968

JOB 1285PLOT
SEPT 1995

PROPOSED 1 STORY FRAME DWELLING 1200 SQ. FT.

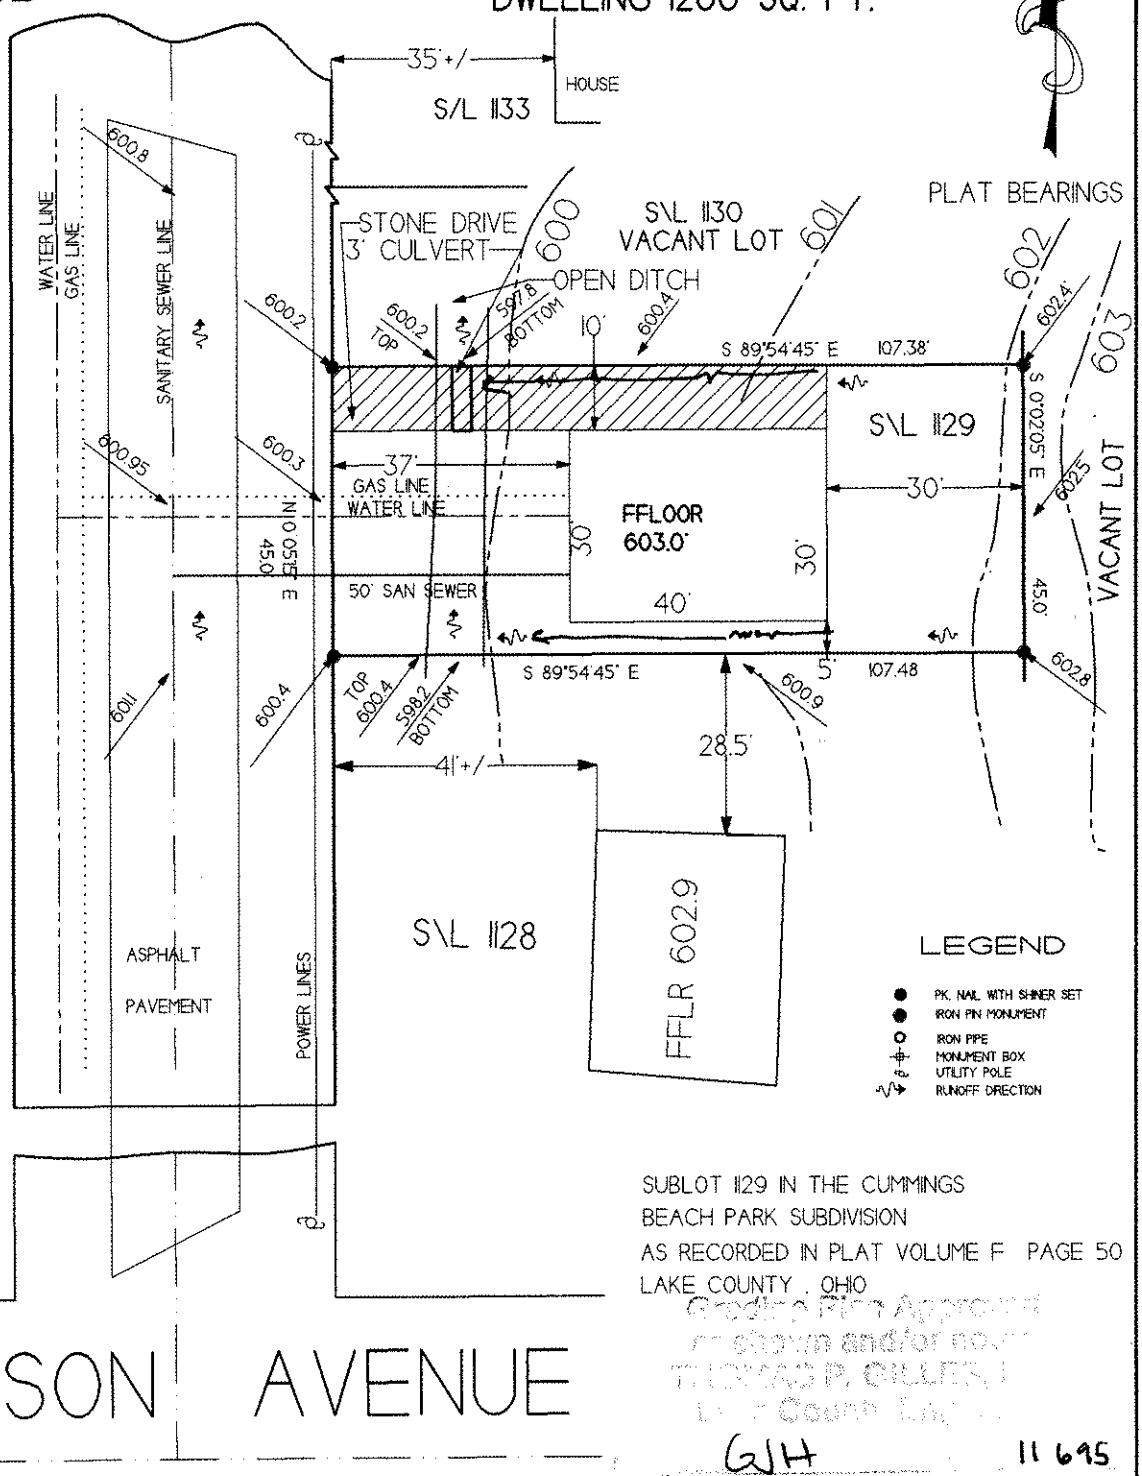

STATE OF OHIO
TIMOTHY E. STOCKER
No. 7245
REGISTERED
PROFESSIONAL SURVEYOR

SUBLOT 1129 IN THE CUMMINGS BEACH PARK SUBDIVISION
AS RECORDED IN PLAT VOLUME F PAGE 50
LAKE COUNTY, OHIO

Grading Plan Approved
as shown and/or noted
THOMAS P. GILLES
Lake County Eng.

GJH 11 695

FLOOD PANEL # 390771-0012 C

SCALE 1 INCH - THIRTY FEET

15 0 15 30 60

1" = 30'

THIS SURVEY WAS PERFORMED TO THE ACCURACY
AS STATED IN CHAPTER 4733-37 OHIO ADMINISTRATIVE CODE