SITE PLAN

FOR

R.C. REED CONST.
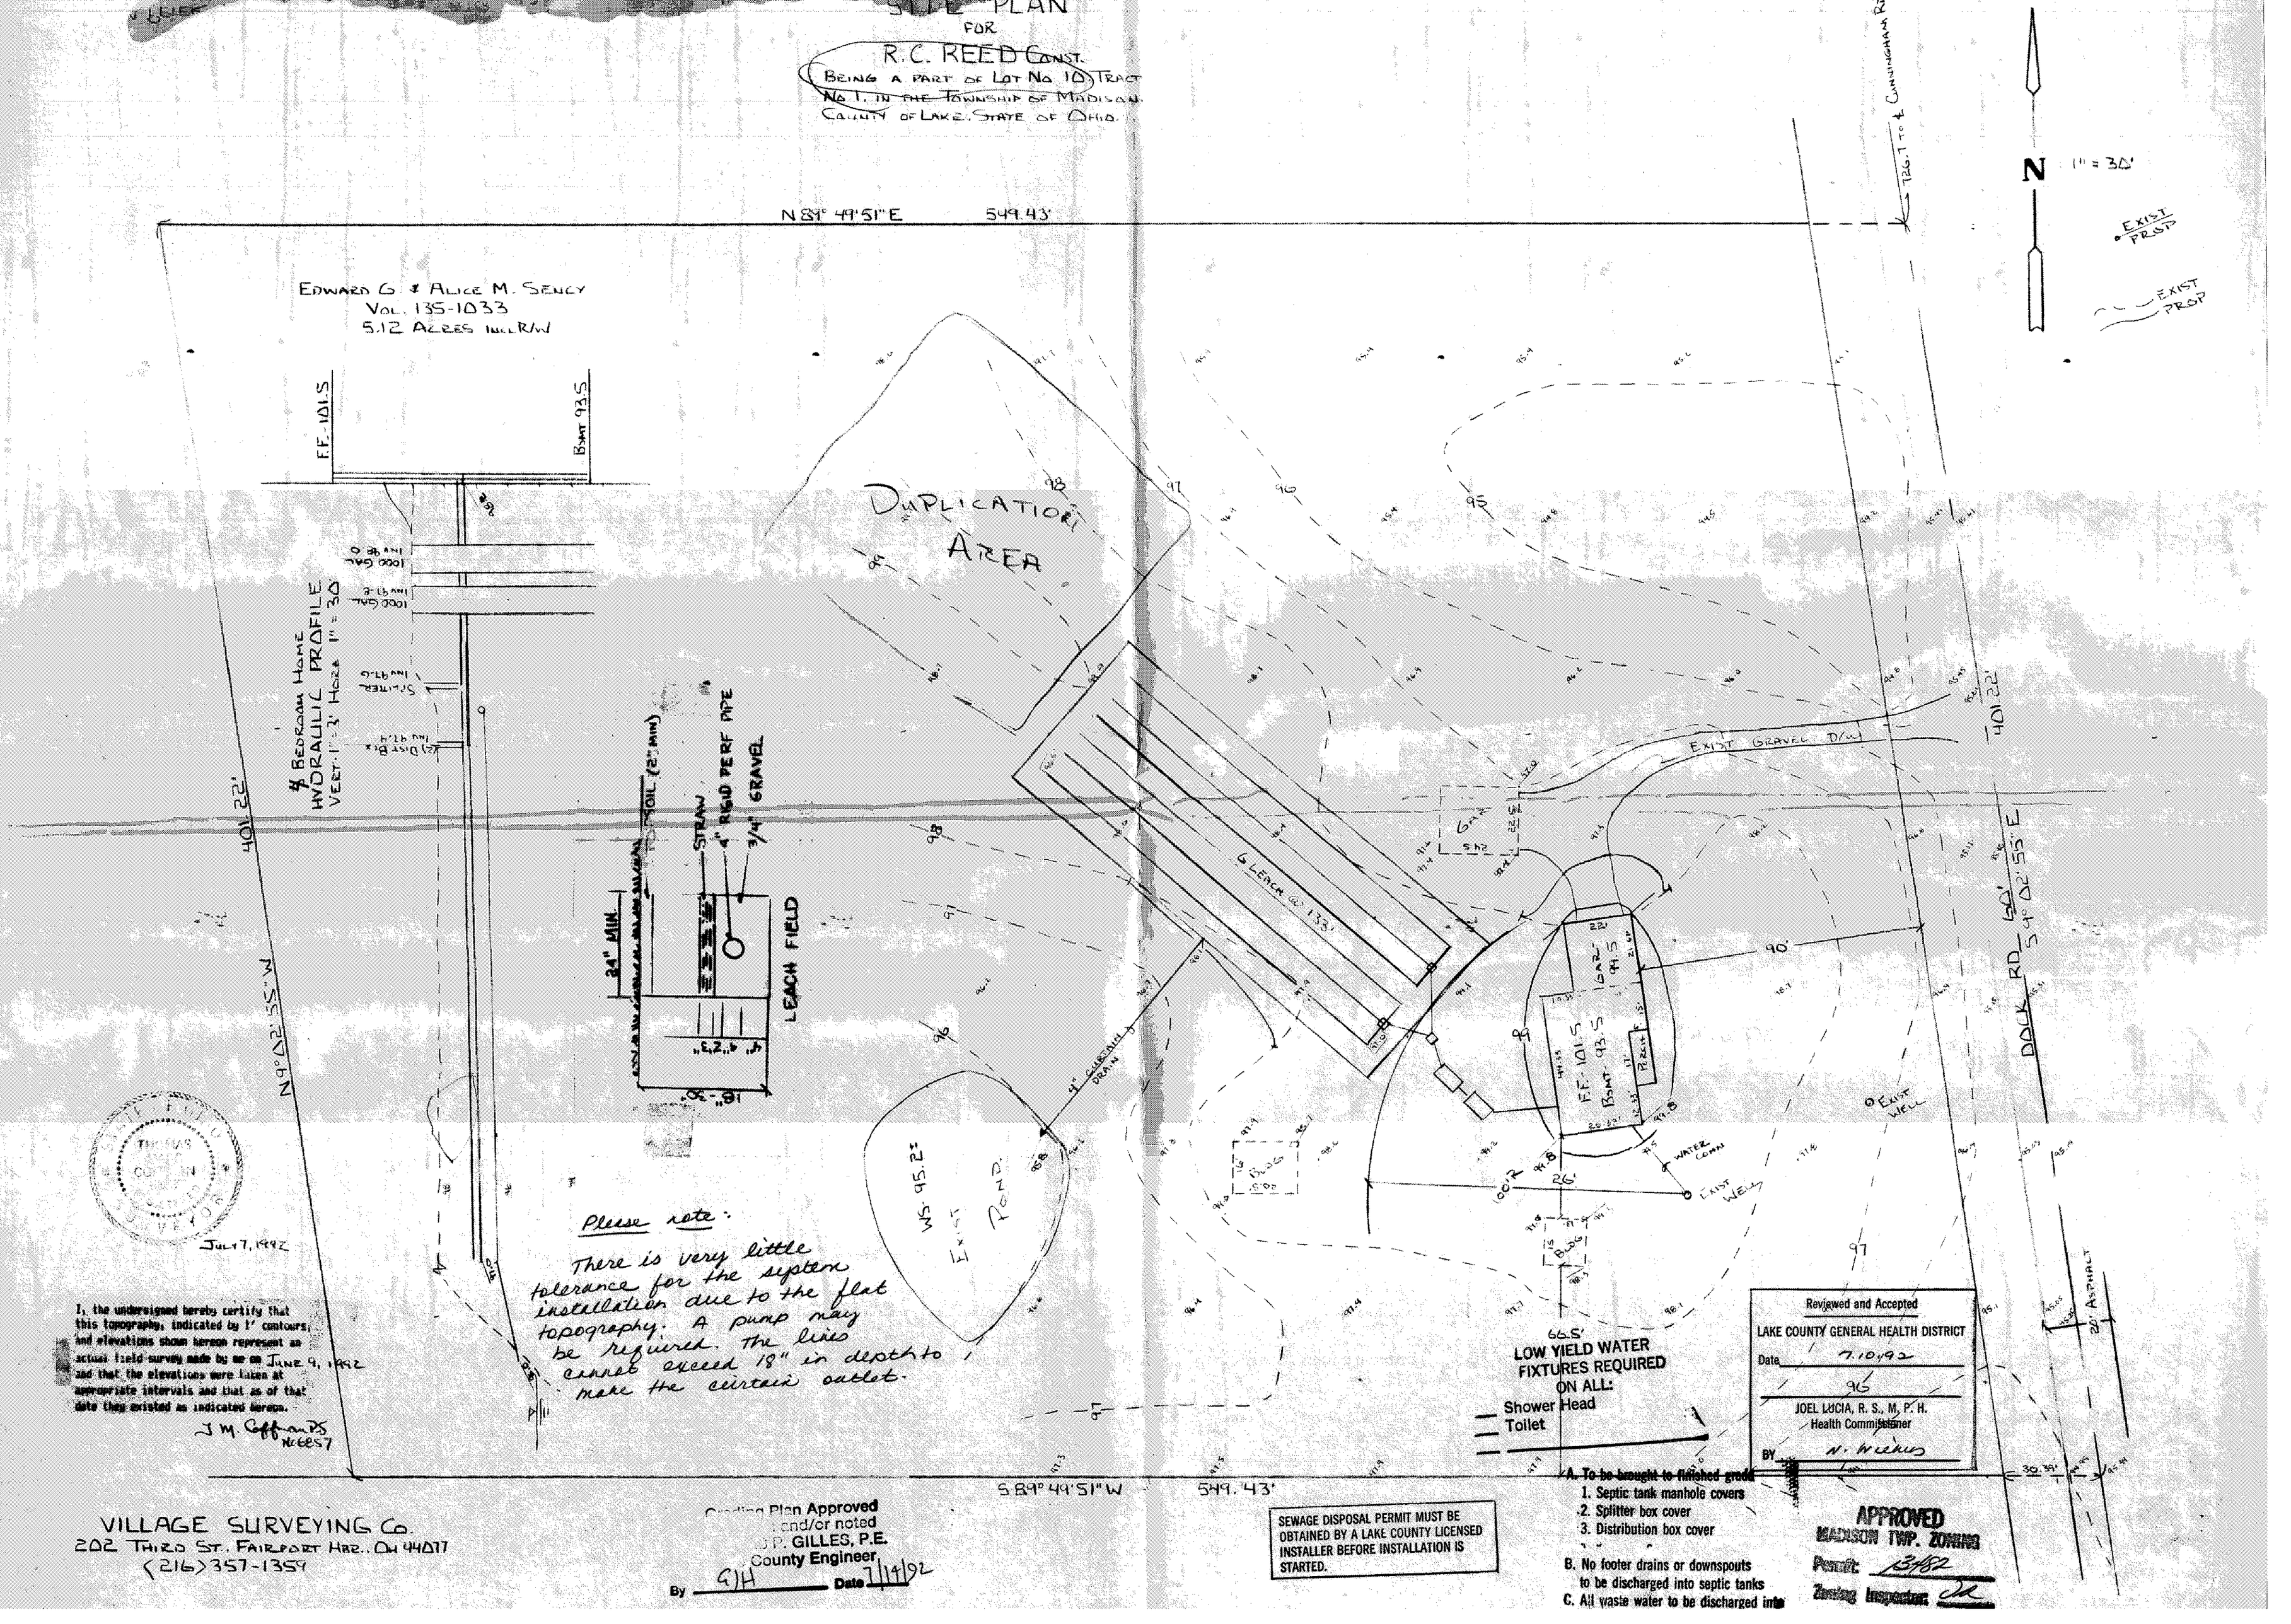
BEING A PART OF LOT NO. 10 TRACT NO. 1, IN THE TOWNSHIP OF MADISON, COUNTY OF LAKE, STATE OF OHIO.