SITE PLAN
FOR
BILL BARBIS

BEING SUBLOT NO. 1256, CUMMINGS BEACH PARK SUB'D., TOWNSHIP OF MADISON, LAKE COUNTY, OHIO.
VOL. 639-389

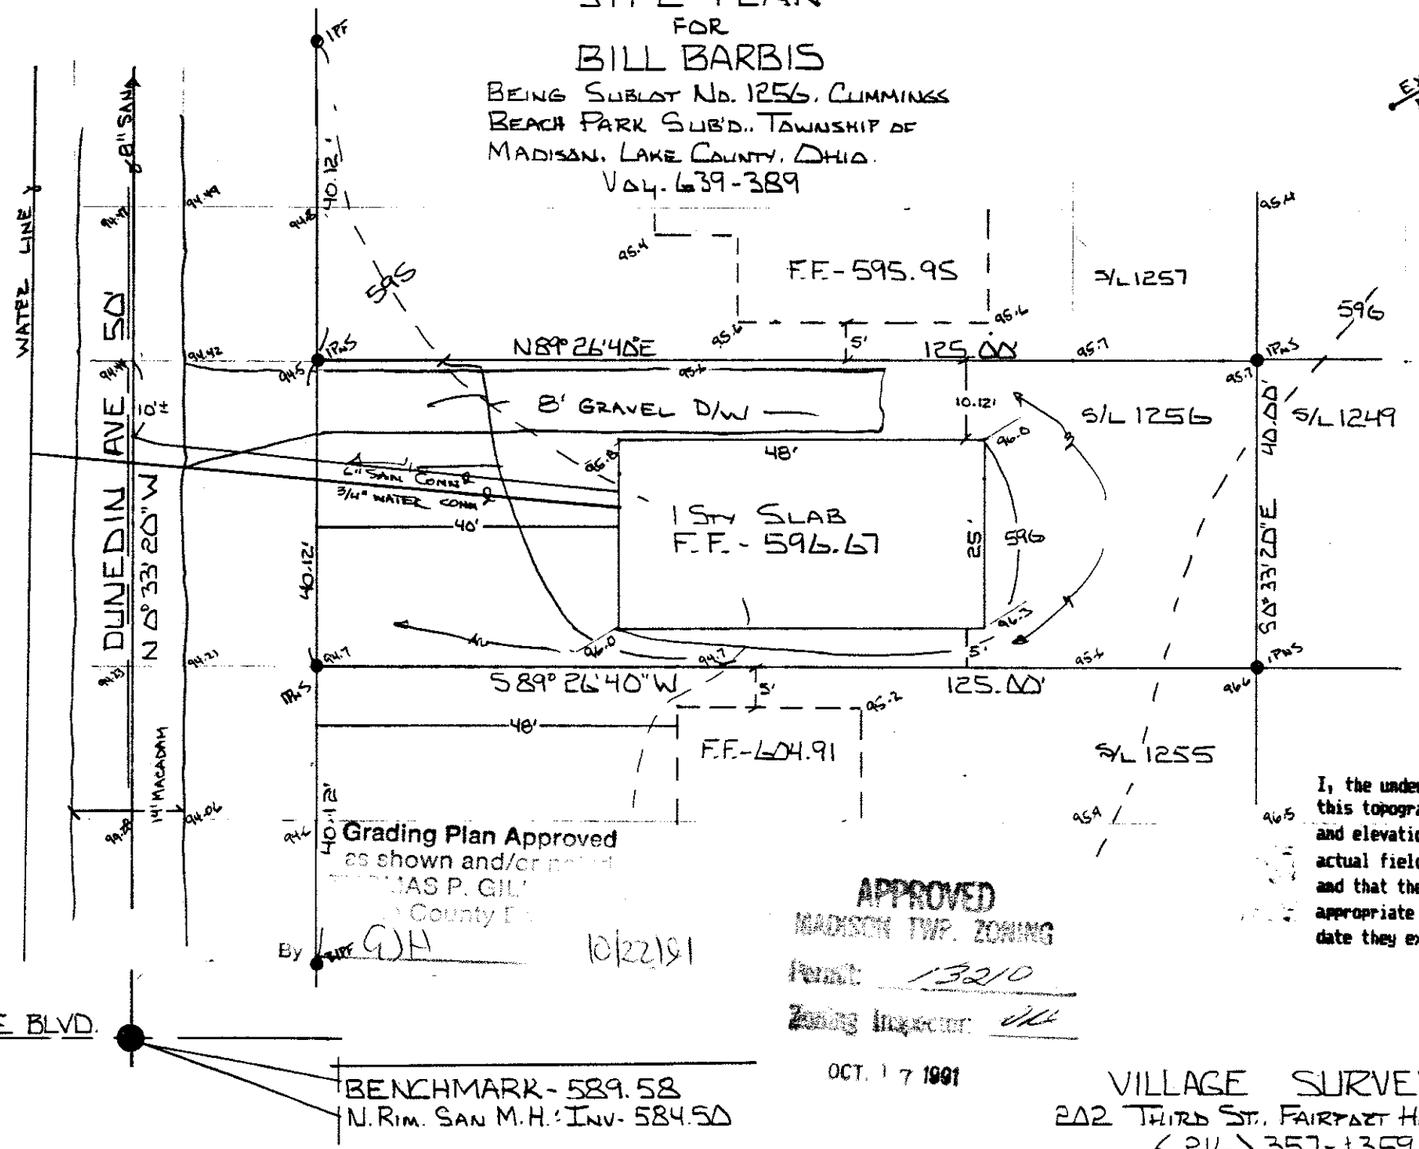

EXIST. PROP.
EXIST PROP
N 1" = 20'

STATE OF OHIO
THOMAS MARC COFFMAN 6857 REGISTERED SURVEYOR
OCT. 15, 1991

Grading Plan Approved as shown and/or noted
THOMAS P. GILL
Lake County E...
By GJH 10/22/91

APPROVED
MADISON TWP. ZONING
Permit: 13210
Zoning Inspector: JLL
OCT. 17 1991

I, the undersigned hereby certify that this topography, indicated by 1' contours, and elevations shown hereon represent an actual field survey made by me on Aug. 14, 1991 and that the elevations were taken at appropriate intervals and that as of that date they existed as indicated hereon.

T. M. Coffman P.S.
No. 6857

VILLAGE SURVEYING CO.
202 THIRD ST., FAIRPORT HBR., OHIO 44077
(216) 357-1359