APPROVED
MADISON TWP. ZONING
Permit: 10554
Zoning Inspector: R. Gold
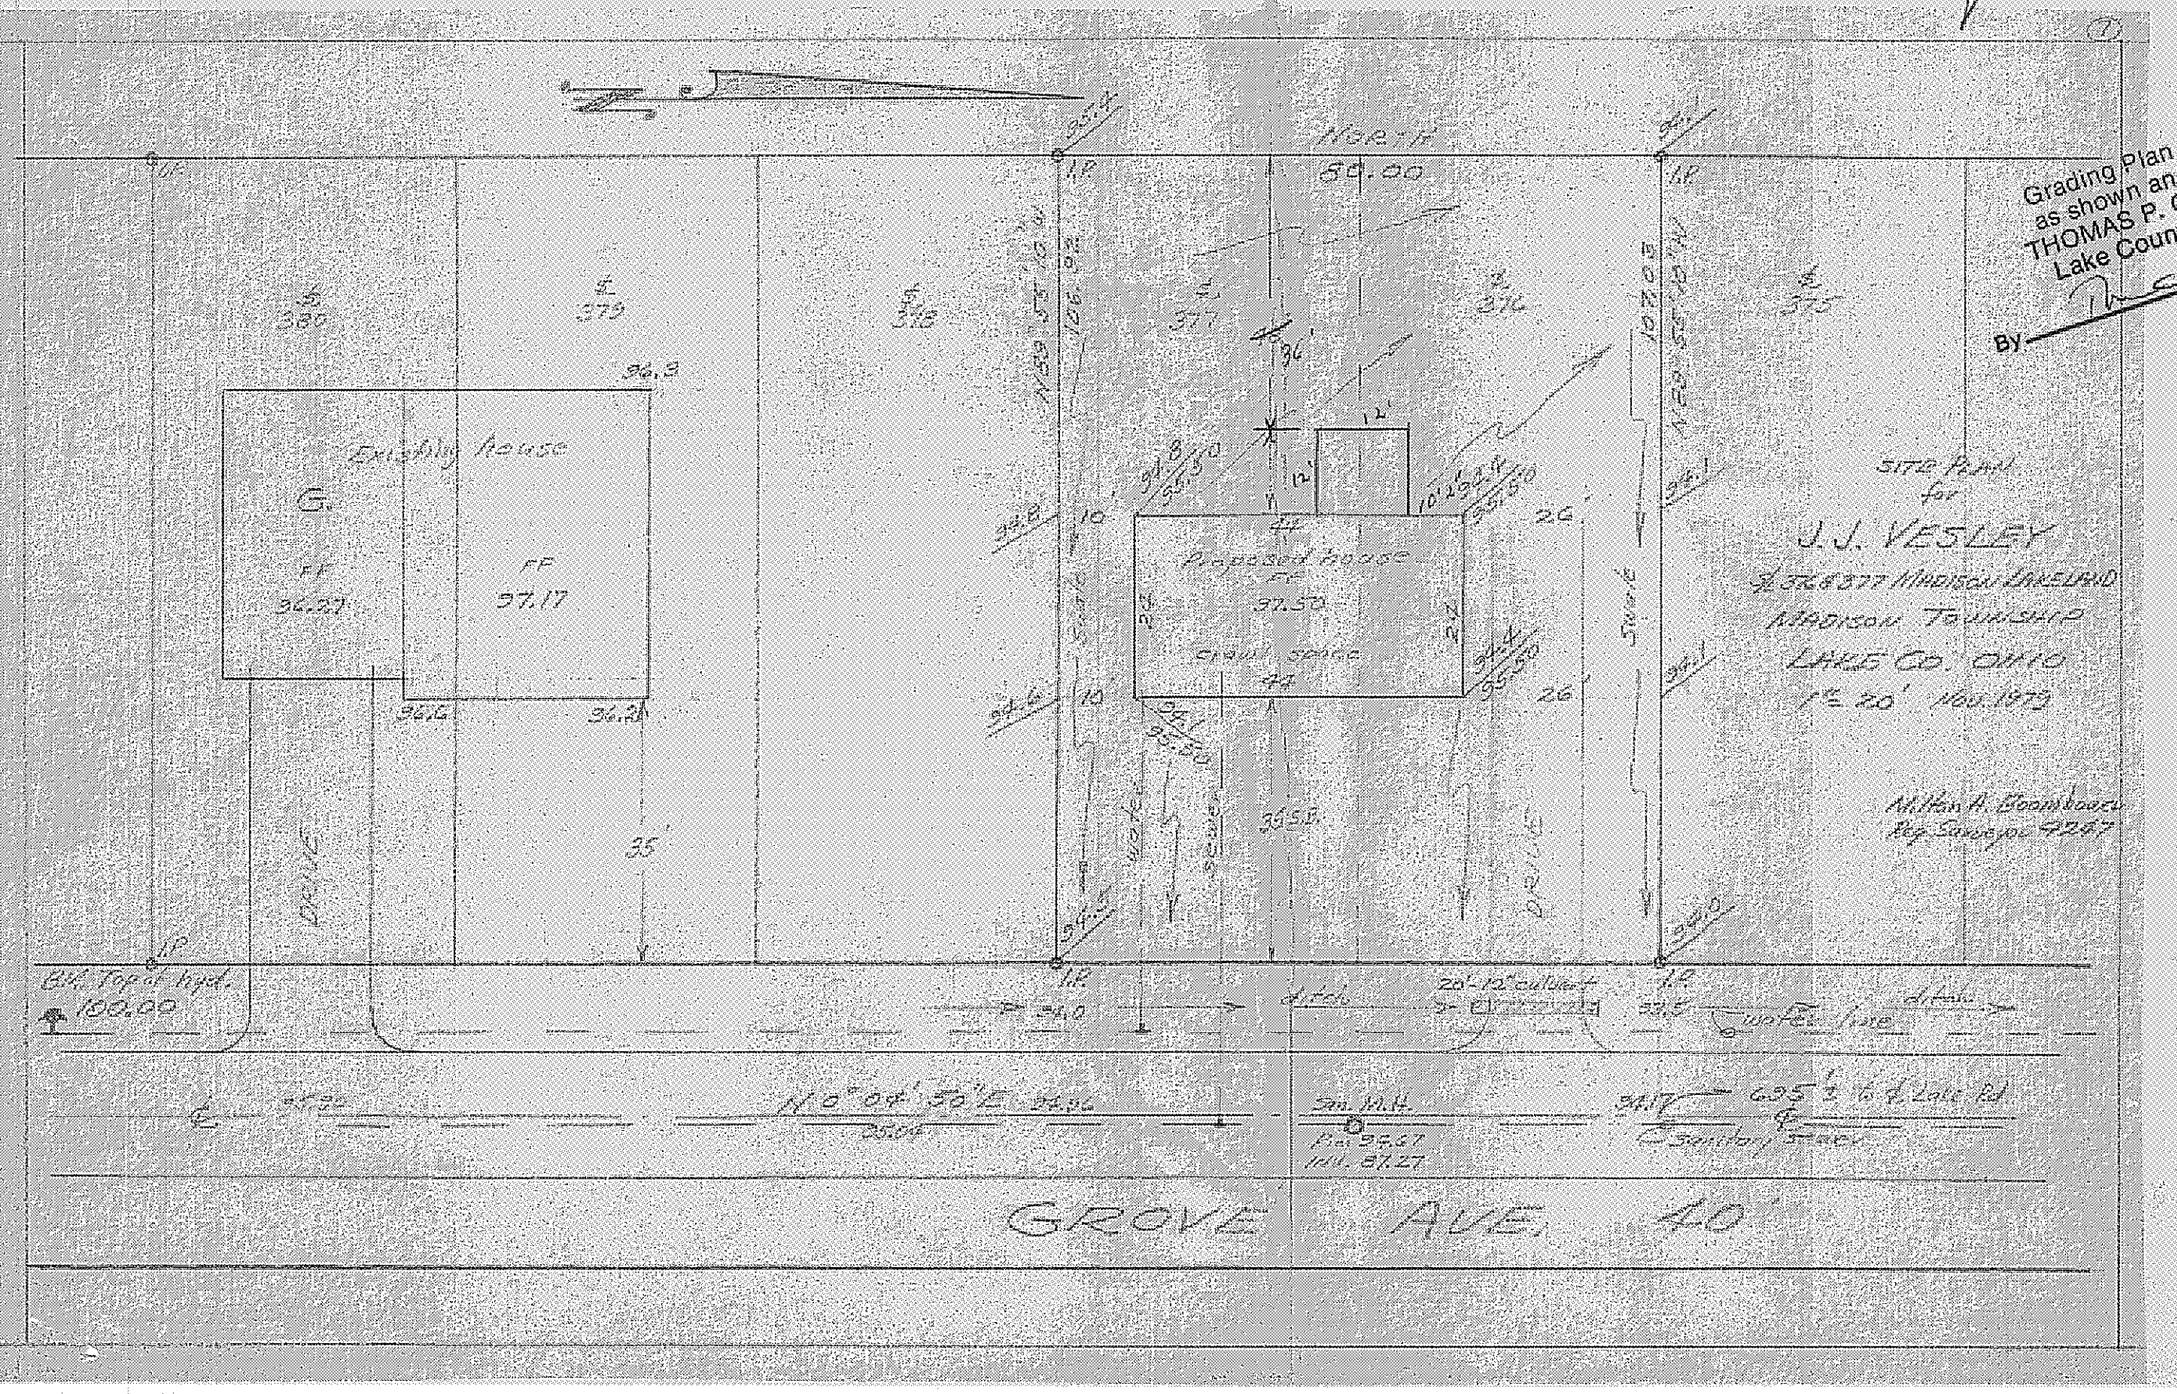
Grading Plan Approved
as shown and/or noted
THOMAS P. GILLES, P.E.
Lake County Engineer
BY: _____ Date 11-8-79