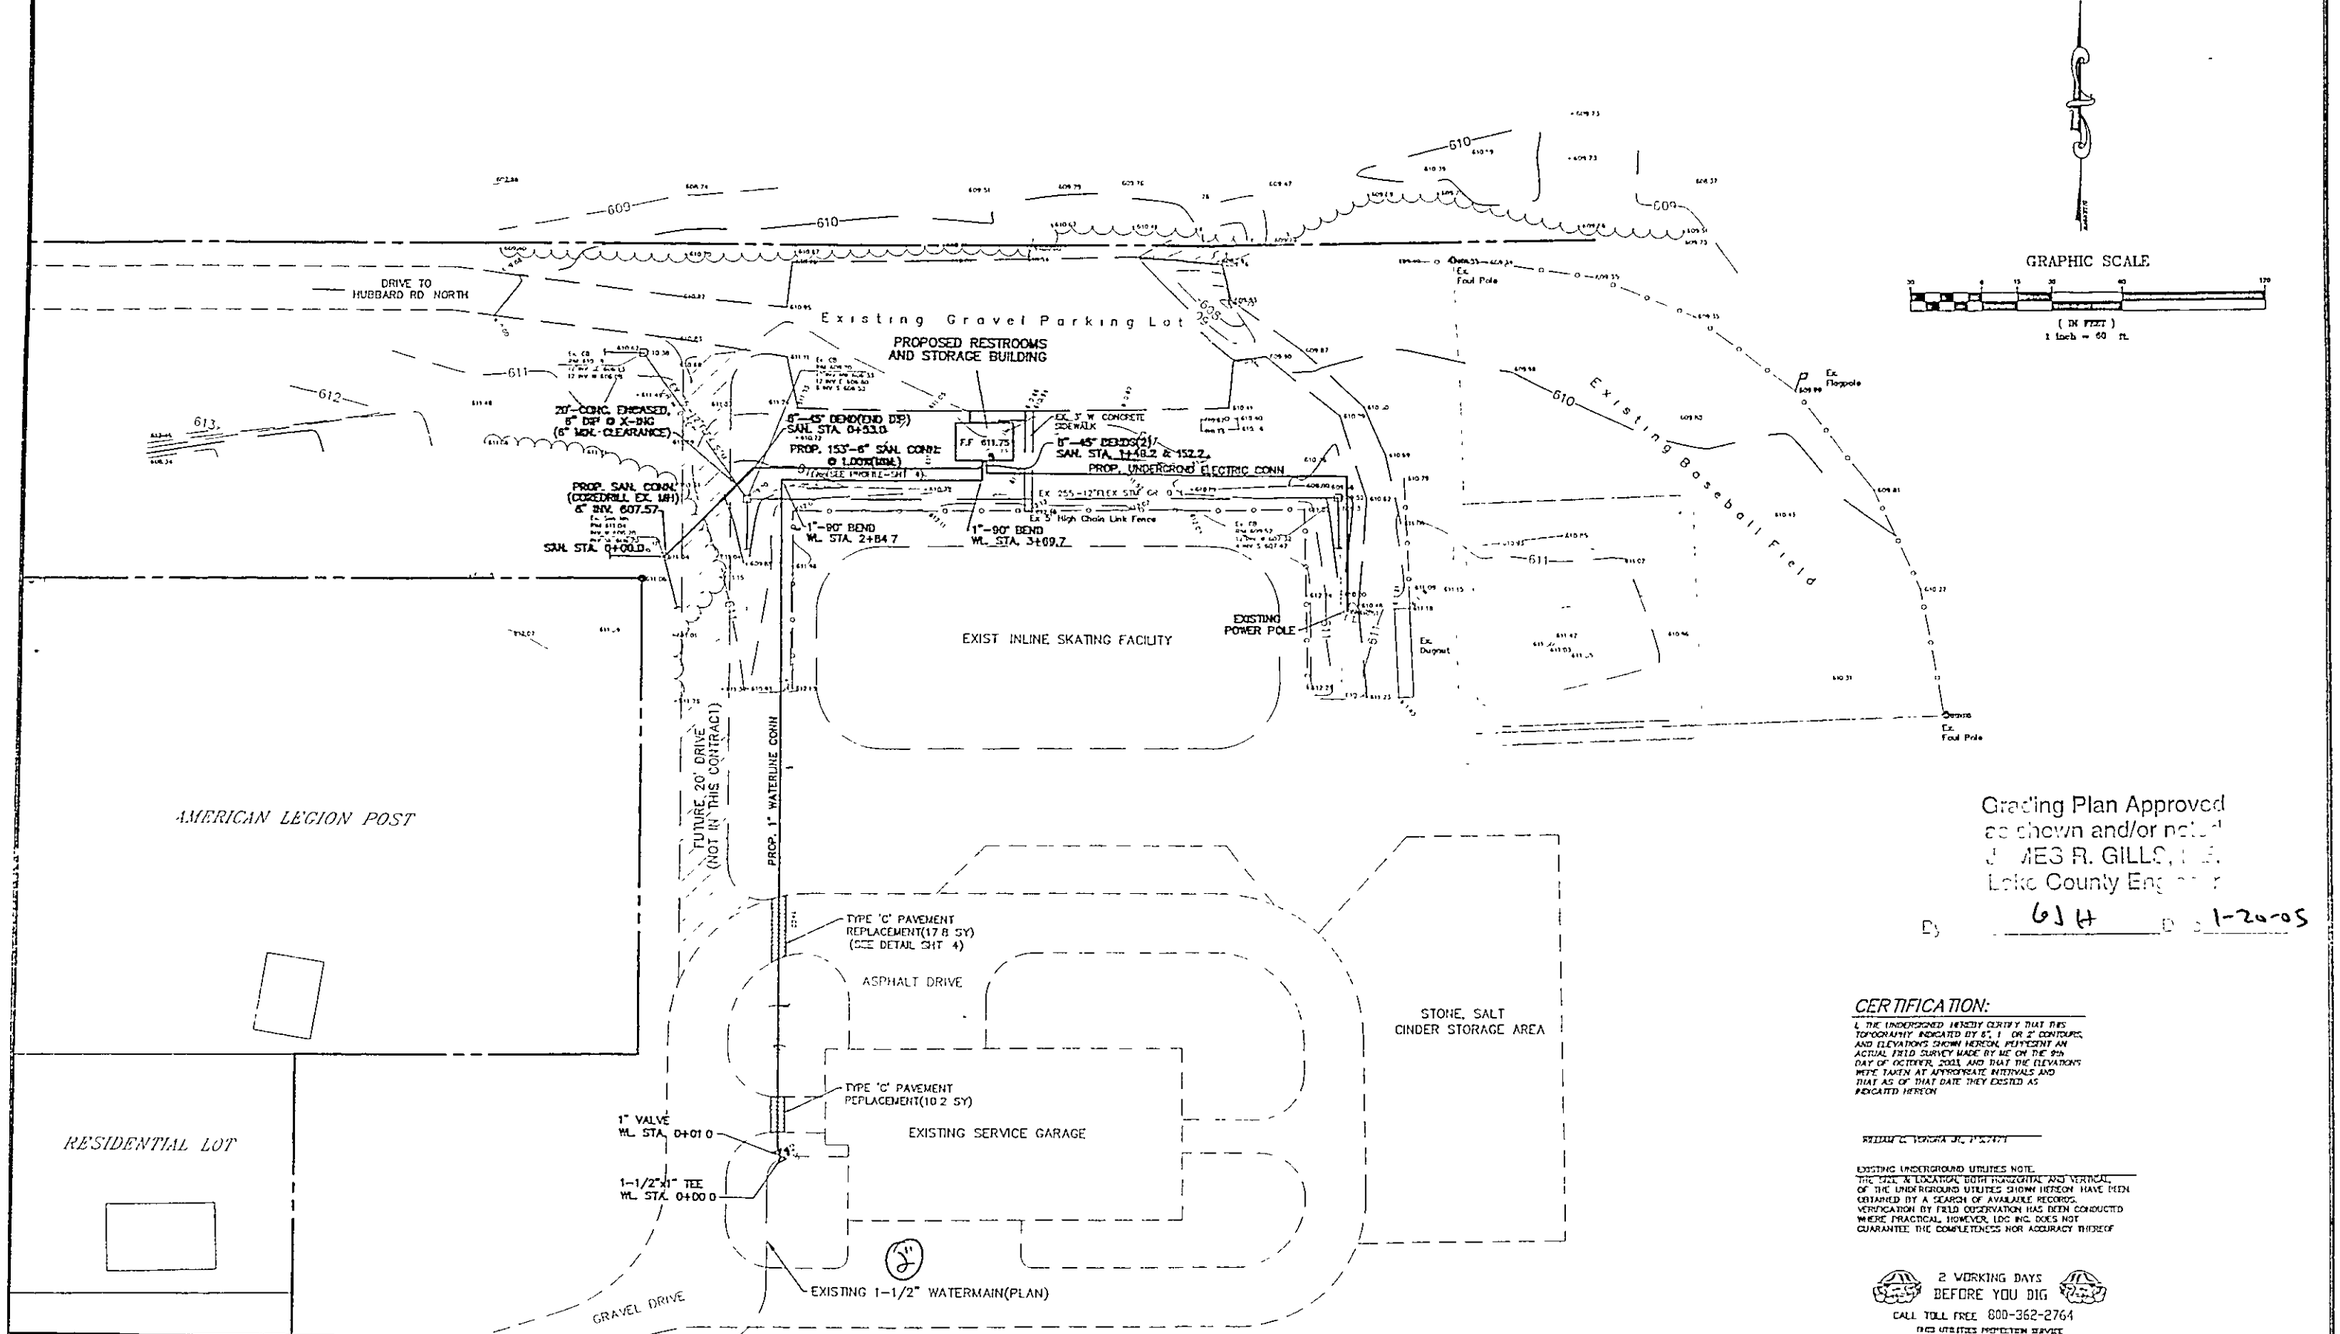

Grading Plan Approved
as shown and/or noted
JAMES R. GILLS, P.E.
Lake County Engineer
By JH Date 1-20-05

CERTIFICATION:

I, THE UNDERSIGNED HEREBY CERTIFY THAT THE TOPOGRAPHY INDICATED BY 5', 1' OR 2' CONTOURS, AND ELEVATIONS SHOWN HEREON, REPRESENT AN ACTUAL FIELD SURVEY MADE BY ME ON THE 9th DAY OF OCTOBER, 2003, AND THAT THE ELEVATIONS WERE TAKEN AT APPROPRIATE INTERVALS AND THAT AS OF THAT DATE THEY EXISTED AS INDICATED HEREON

WILLIAM C. HONGRA JR. P.S.7471

EXISTING UNDERGROUND UTILITIES NOTE
THE TRUE & LOCATIONS, BOTH HORIZONTAL AND VERTICAL, OF THE UNDERGROUND UTILITIES SHOWN HEREON HAVE BEEN OBTAINED BY A SEARCH OF AVAILABLE RECORDS. VERIFICATION BY FIELD OBSERVATION HAS BEEN CONDUCTED WHERE PRACTICAL. HOWEVER, LDC INC. DOES NOT GUARANTEE THE COMPLETENESS NOR ACCURACY THEREOF

2 WORKING DAYS BEFORE YOU DIG
CALL TOLL FREE 800-362-2764
OHIO UTILITIES PROTECTION SERVICE

REV No.		DATE	BY	CHK'D

LAND DESIGN consultants
www.LDCinc.com
ENGINEERS PLANNERS SURVEYORS
LDC Inc. 6.6.

Madison Township
RESTROOM AND STORAGE BUILDING
MADISON TOWNSHIP - LAKE COUNTY - OHIO

DATE 10-25-04
SCALE: HOR 1"=60'
VERT NA
FILENAME PLAN-02-MOALT
COMPUTER 5/2002
FIELD CREW

SITE PLAN

SHEET 2 OF 4
CONTRACT No MADIT1-0201