CRABBS' SURVEYING SERVICE

10 WEST ERIE STREET BUILDING, SUITE 101
PAINESVILLE, OHIO 44077
PHONE: (216) 357-5941
FAX: (216) 357-1816
1-800-488-3968

72 S. CHESTNUT STREET
JEFFERSON, OHIO 44047
PHONE (216) 576-3488
FAX (216) 576-3511

JOB 1216PLOT

PLAT BEARINGS

LAKE ROAD 60' ROW

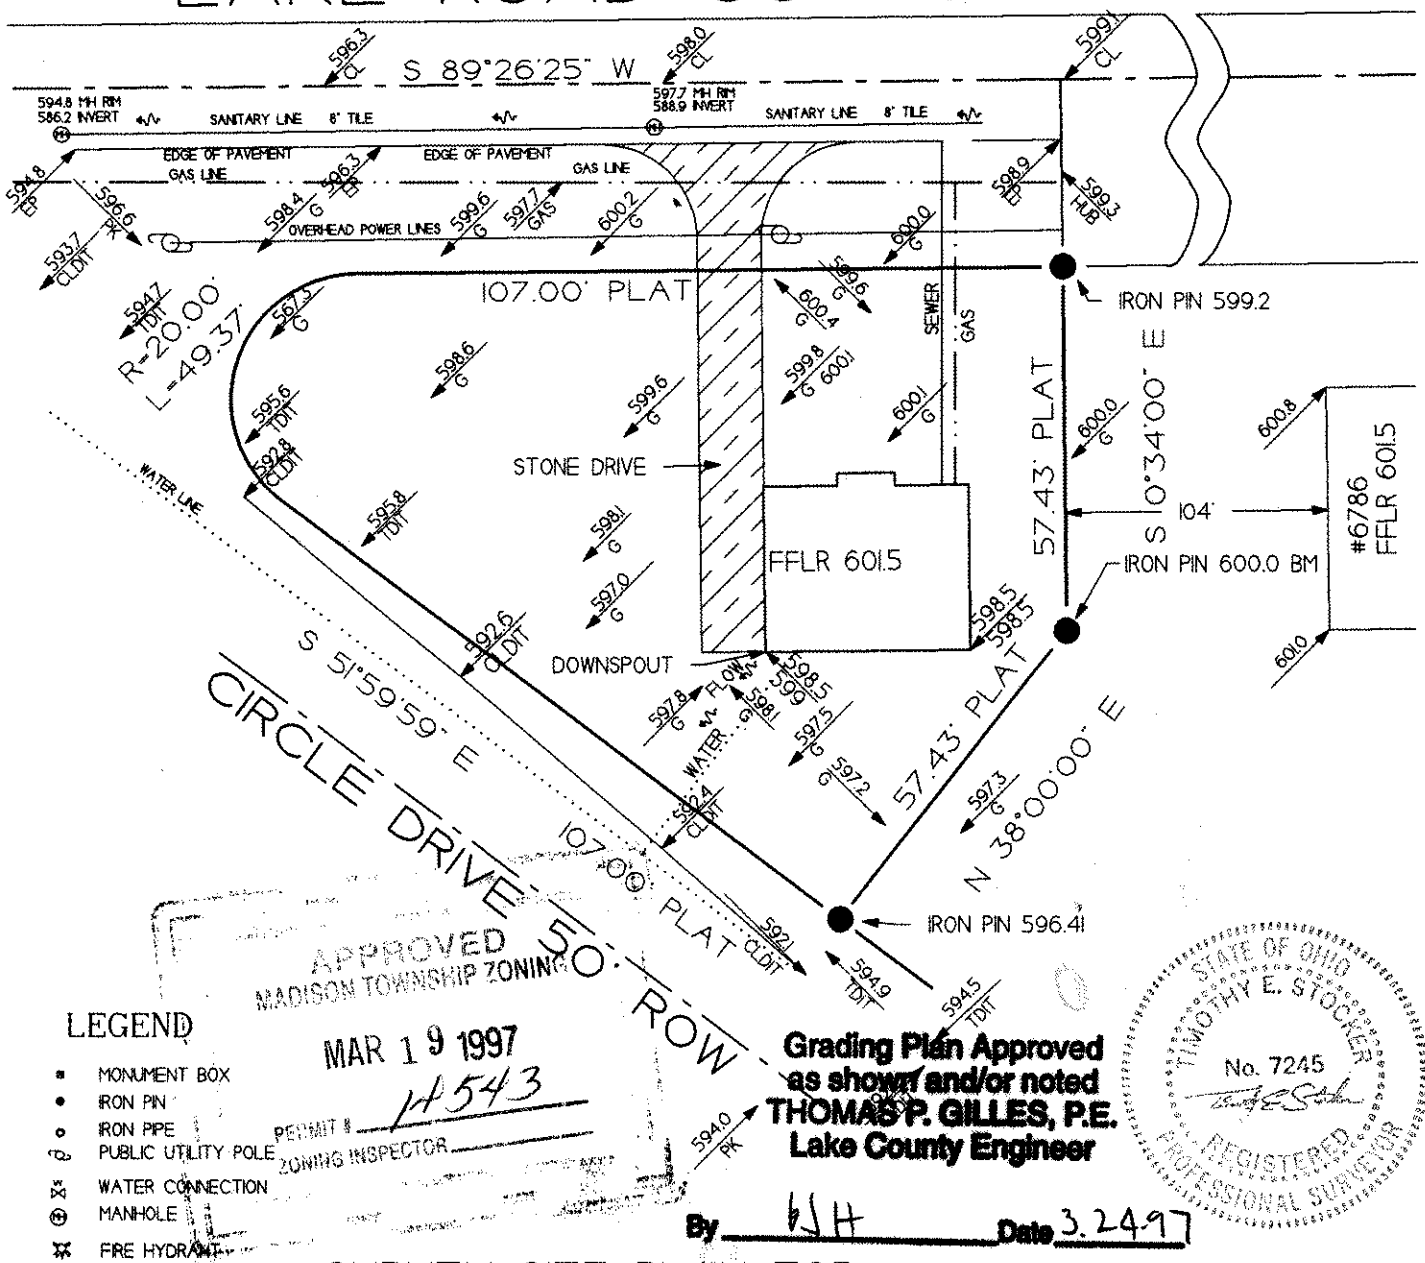

APPROVED
MADISON TOWNSHIP ZONING
MAR 19 1997
PERMIT # 14543
ZONING INSPECTOR

Grading Plan Approved as shown and/or noted
THOMAS P. GILLES, P.E.
Lake County Engineer
By HJH Date 3.24.97

STATE OF OHIO
TIMOTHY E. STOCKER
No. 7245
REGISTERED PROFESSIONAL SURVEYOR

LEGEND

- MONUMENT BOX
- IRON PIN
- IRON PIPE
- PUBLIC UTILITY POLE
- WATER CONNECTION
- MANHOLE
- FIRE HYDRANT
- RUNOFF DIRECTION
- GRADE ESISTING
- PROPOSED

OBS.	OBSERVED
CALC.	CALCULATED
DEED	DEED RECITED
PLAT	PLAT RECITED
MEAS.	MEASURED

SURVEY SITE PLAN FOR
S/L'S 1 AND 2 BLOCK 6 IN THE PARKVIEW SUBDIVISION, TOWNSHIP OF MADISON, COUNTY OF LAKE AND STATE OF OHIO.
PLAT VOLUME D PAGE 38 LCRM.

SCALE 1" = 30 FEET

15 0 15 30 60

1" = 30'