LEGEND:

- • IRON PIN OR PIPE FOUND OR SET
- ← EXISTING ELEVATION
- PROPOSED ELEVATION
- S → PROPOSED FLOW
- T.B.M. ELEVATION 588.83
- TOP OF HYDRANT AT 160' EAST OF E P/L
- FINISH FLOOR 588.00 BSMT. FLOOR 578.50
- TOP FOOTER 578.17 GARAGE FLOOR 586.25
- SAN. CONN. 578.0± STM. CONN.
- AS BUILT FINISH FLOOR
- AS BUILT GARAGE FLOOR
- AS BUILT BASEMENT FLOOR

PLOT PLAN FOR SUBLOT

PERMANENT PARCEL No. 12 + 13
STREET ADDRESS LAKESHORE BLVD
IN THE _____ SUBDIVISION
IN THE CITY OF MADISON
PREPARED FOR DENIS GEHRISCH
DATE _____ SCALE 1" = 20'
AS BUILT DATE
AS BUILT ELEVATIONS
SIDEWALKS AND APRONS (6" THICK AT DRIVEWAYS)
PROPOSED SWALES
SCHADE SURVEYING COMPANY 951-6454

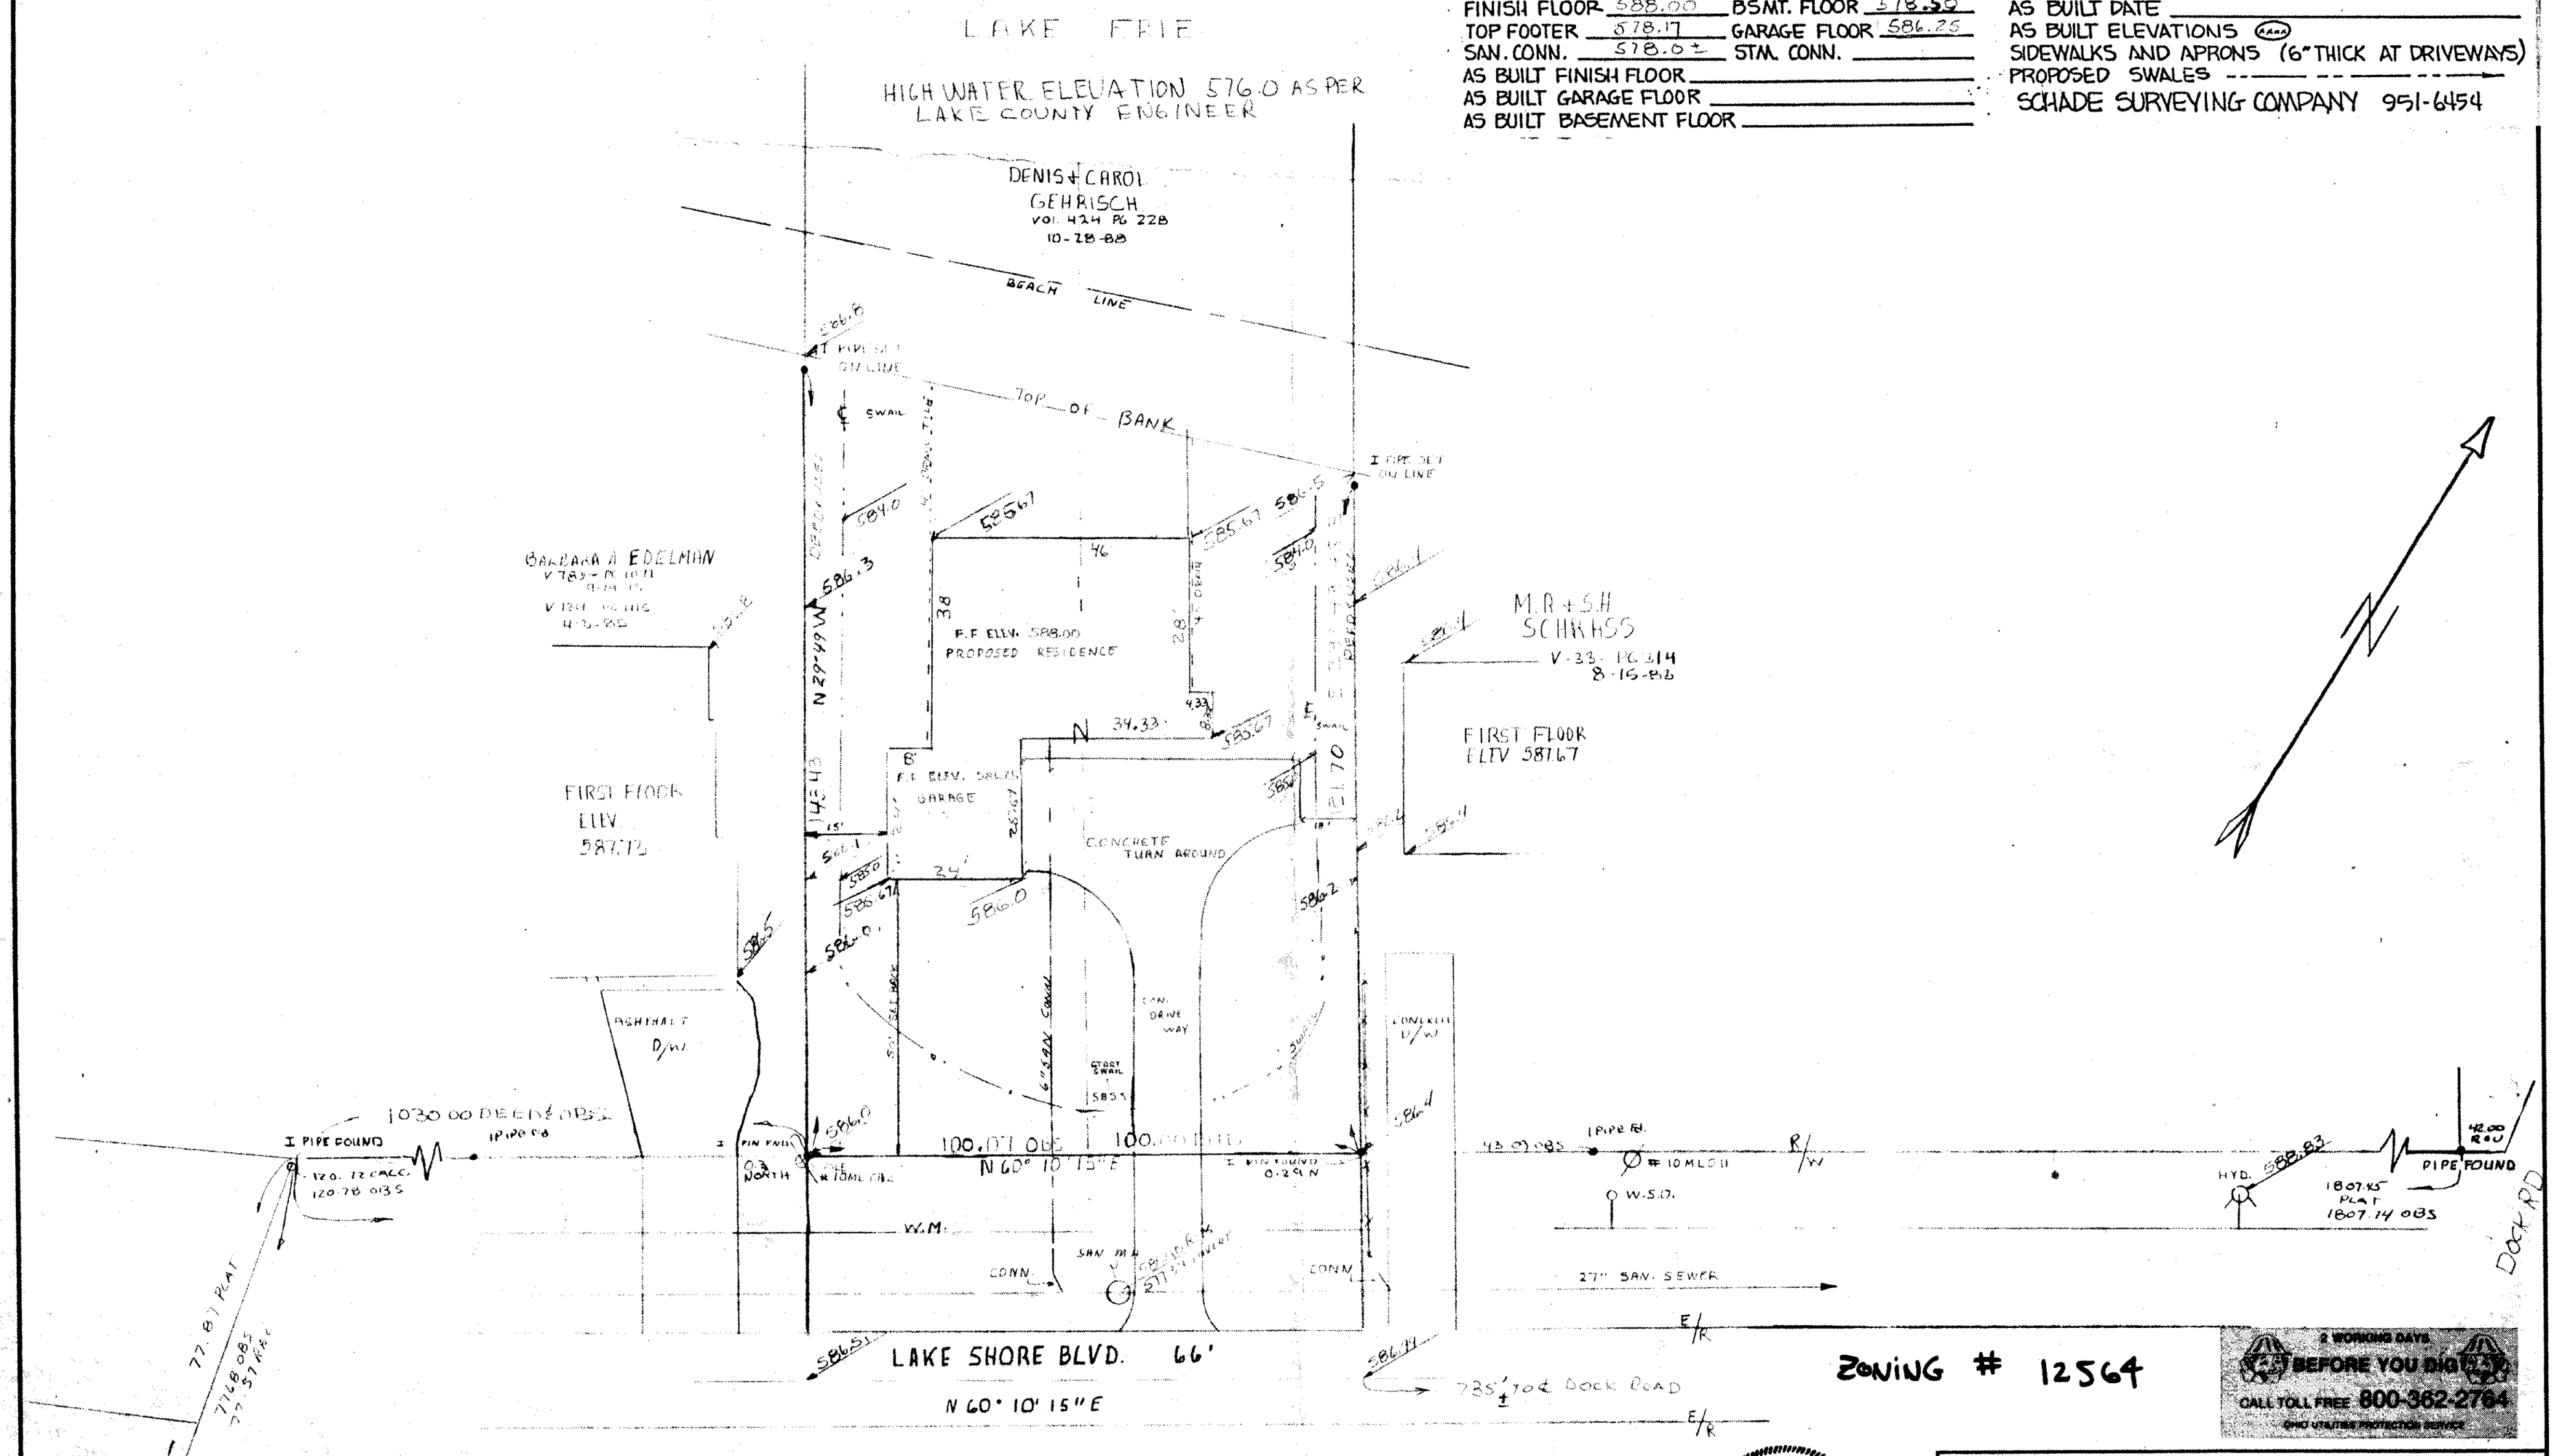

Grading Plan Approved as shown and/or noted
THOMAS P. GILLES, P.E.
Lake County Engineer
By _____ Date 7/31/89

STATE OF OHIO
WILLARD F. W. SCHADE, JR.
6008
REGISTERED SURVEYOR

SCHADE SURVEYING COMPANY
951-6454

SCALE: 1" = 20'	APPROVED BY	DRAWN BY P.S.
DATE: 6-7-89		F.B 37

SITE PLAN FOR DENNIS GEHRISCH - P.P. 12+13
LAKESHORE BLVD. - MADISON OHIO

7695 LAKE SHORE BLVD.

DRAWING NUMBER 89-698