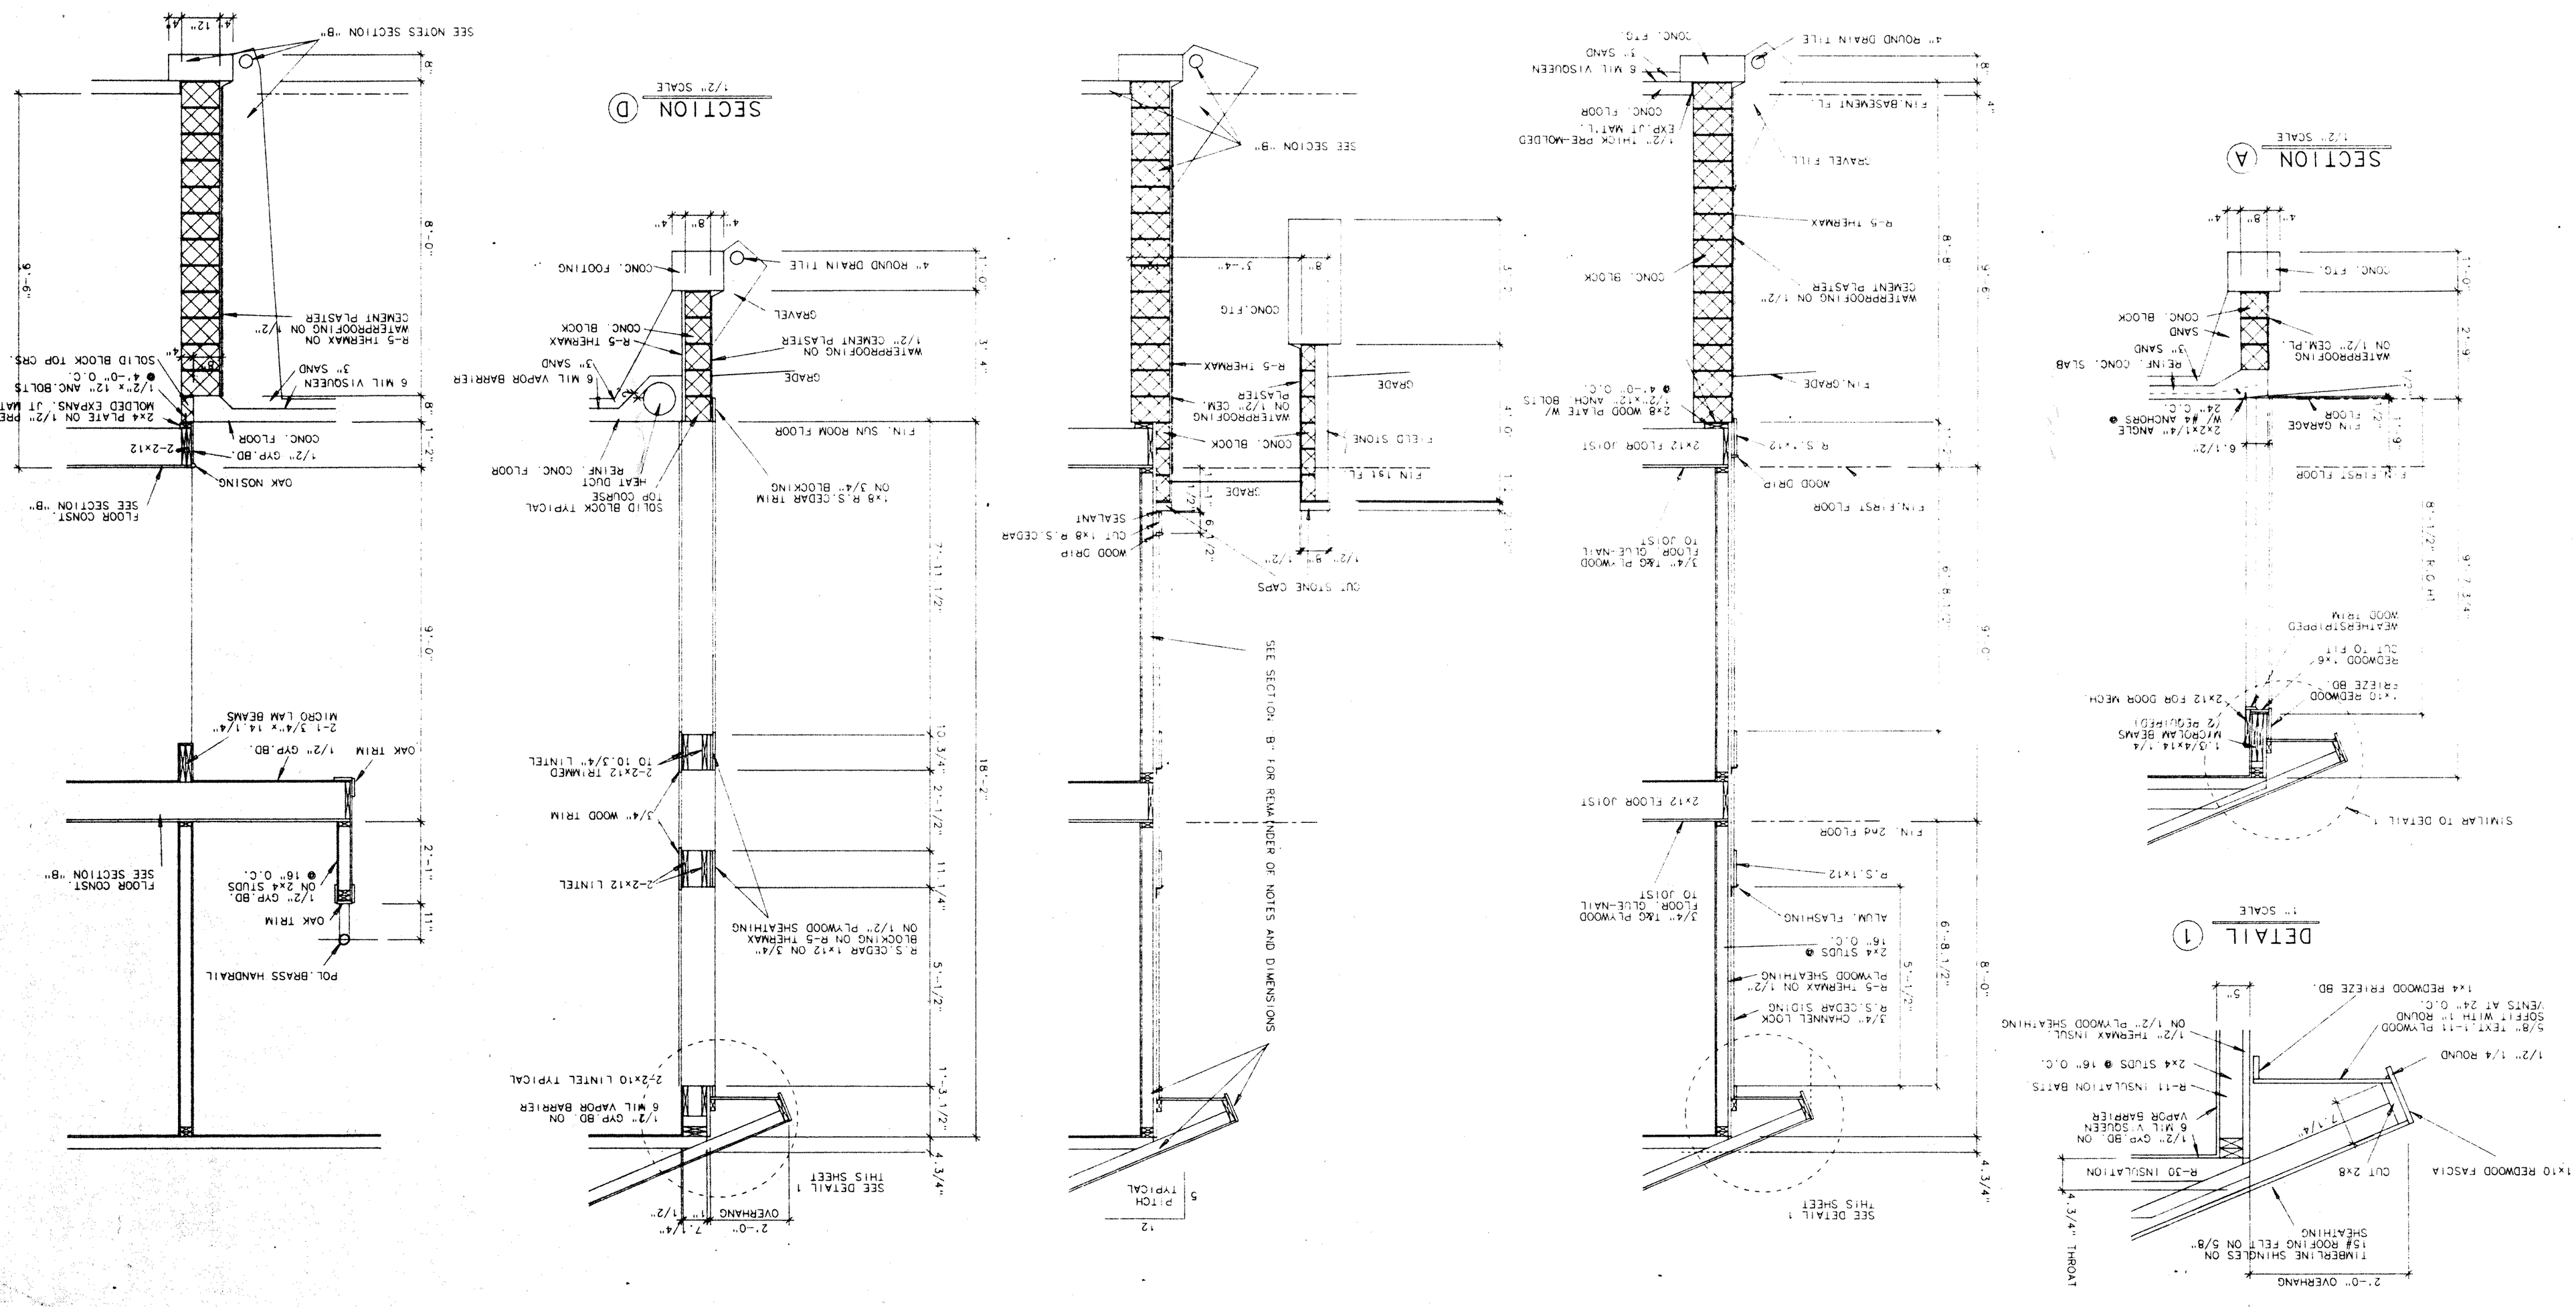
SECTIONS AND DETAILS
SECTION (A)
1/2" SCALE
SECTION (B)
1/2" SCALE
SECTION (C)
1/2" SCALE
SECTION (D)
1/2" SCALE
SECTION (E)
1/2" SCALE
DETAIL (1)
1" SCALE
SEE NOTES SECTION "B"
SEE SECTION "B"
SEE SECTION "B" FOR REMAINDER OF NOTES AND DIMENSIONS
SIMILAR TO DETAIL 1
CONC. FTG.
CONC. BLOCK
SAND
3" SAND
BEING CONC. SLAB
WATERPROOFING ON 1/2" CEM.PL.
FIN GARAGE FLOOR
FIN FIRST FLOOR
6.1/2"
2X2X1/4" ANGLE W/ #4 ANCHORS @ 24" O.C.
1X10 REDWOOD FRIEZE BD.
2X12 FOR DOOR MECH.
1X10 REDWOOD FRIEZE BD.
CUT TO FIT
REDWOOD 1X6
WEATHERSTRIPPED WOOD TRIM
1.3/4X14 1/4 MICRO LAM BEAMS (2 REQUIRED)
1X4 REDWOOD FRIEZE BD.
5/8" TEXT.1-11 PLYWOOD SOFFIT WITH 1" ROUND VENTS AT 24" O.C.
1/2" 1/4 ROUND
2X4 STUDS @ 16" O.C.
R-11 INSULATION BATTS
6 MIL V.SQUEEN VAPOR BARRIER
1/2" GYP.BD. ON
R-30 INSULATION
CUT 2X8
1X10 REDWOOD FASCIA
1.1/4"
5"
2'-0" OVERHANG
4.3/4" THROAT
TIMBERLINE SHINGLES ON 15# ROOFING FELT ON 5/8" SHEATHING
1/2" PLYWOOD SHEATHING
1/2" CHANNEL LOCK
R.S.CEDAR SIDING
R-5 THERMAX ON 1/2" PLYWOOD SHEATHING
2X4 STUDS @ 16" O.C.
ALUM. FLASHING
R.S.1X12
3/4" T&G PLYWOOD FLOOR GLUE-NAIL TO JOIST
FIN. 2ND FLOOR
2X12 FLOOR JOIST
SEE DETAIL 1 THIS SHEET
8'-0"
6'-8 1/2"
5'-1/2"
4.3/4"
FIN. BASEMENT FL.
CONC. FLOOR
1/2" THICK PRE-MOLDED EXPJNT MATL.
GRAVEL FILL
R-5 THERMAX
CONC. BLOCK
WATERPROOFING ON 1/2" CEMENT PLASTER
FIN. GRADE
2X8 WOOD PLATE W/ 1/2"X12" ANCH. BOLTS @ 4'-0" O.C.
2X12 FLOOR JOIST
R.S.1X12
WOOD DRIP
FIN. FIRST FLOOR
3/4" T&G PLYWOOD FLOOR GLUE-NAIL TO JOIST
6 MIL VISQUEEN
3" SAND
CONC. FTG.
4" ROUND DRAIN TILE
CONC. FTG.
CONC. BLOCK
FIELD STONE
FIN. 1ST FL.
GRADE
CONC. BLOCK
WATERPROOFING ON 1/2" CEM.PL.
R-5 THERMAX
GRADE
CONC.FTG
3'-4"
8"
CUT STONE CAPS
1/2" 8" 1/2"
WOOD DRIP
CUT 1X8 R.S.CEDAR
SEALANT
6 1/2"
PITCH TYPICAL
12
5
4" ROUND DRAIN TILE
CONC. FOOTING
GRAVEL
CONC. BLOCK
R-5 THERMAX
WATERPROOFING ON 1/2" CEMENT PLASTER
3" SAND
6 MIL VAPOR BARRIER
GRADE
FIN. SUN ROOM FLOOR
1X8 R.S.CEDAR TRIM ON 3/4" BLOCKING
SOLID BLOCK TYPICAL TOP COURSE
HEAT DUCT
REINF. CONC. FLOOR
OVERHANG
2'-0"
7'-11 1/2"
10 3/4"
2'-1/2"
11 1/4"
5'-1/2"
1'-3 1/2"
4 3/4"
18'-2"
SEE DETAIL 1 THIS SHEET
1/2" GYP.BD. ON 6 MIL VAPOR BARRIER
2-2X10 LINTEL TYPICAL
R.S.CEDAR 1X12 ON 3/4" BLOCKING ON R-5 THERMAX ON 1/2" PLYWOOD SHEATHING
2-2X12 LINTEL
3/4" WOOD TRIM
2-2X12 TRIMMED TO 10.3/4" LINTEL
OAK TRIM
1/2" GYP.BD.
2-1 3/4"x 14 1/4" MICRO LAM BEAMS
FLOOR CONST. SEE SECTION "B"
1/2" GYP.BD. ON 2X4 STUDS @ 18" O.C.
OAK TRIM
POL.BRASS HANDRAIL
11"
2'-1"
9'-0"
9'-6"
8'-0"
4 12"
4"
8"
1'-2"
FLOOR CONST. SEE SECTION "B"
OAK NOSING
CONC. FLOOR
2-2X12
1/2" GYP.BD.
2X4 PLATE ON 1/2" PRE-MOLDED EXPANS. JT MATL.
● 4'-0" O.C.
1/2"x 12" ANC.BOLTS
SOLID BLOCK TOP CRS.
6 MIL VISQUEEN
3" SAND
R-5 THERMAX ON WATERPROOFING ON 1/2" CEMENT PLASTER