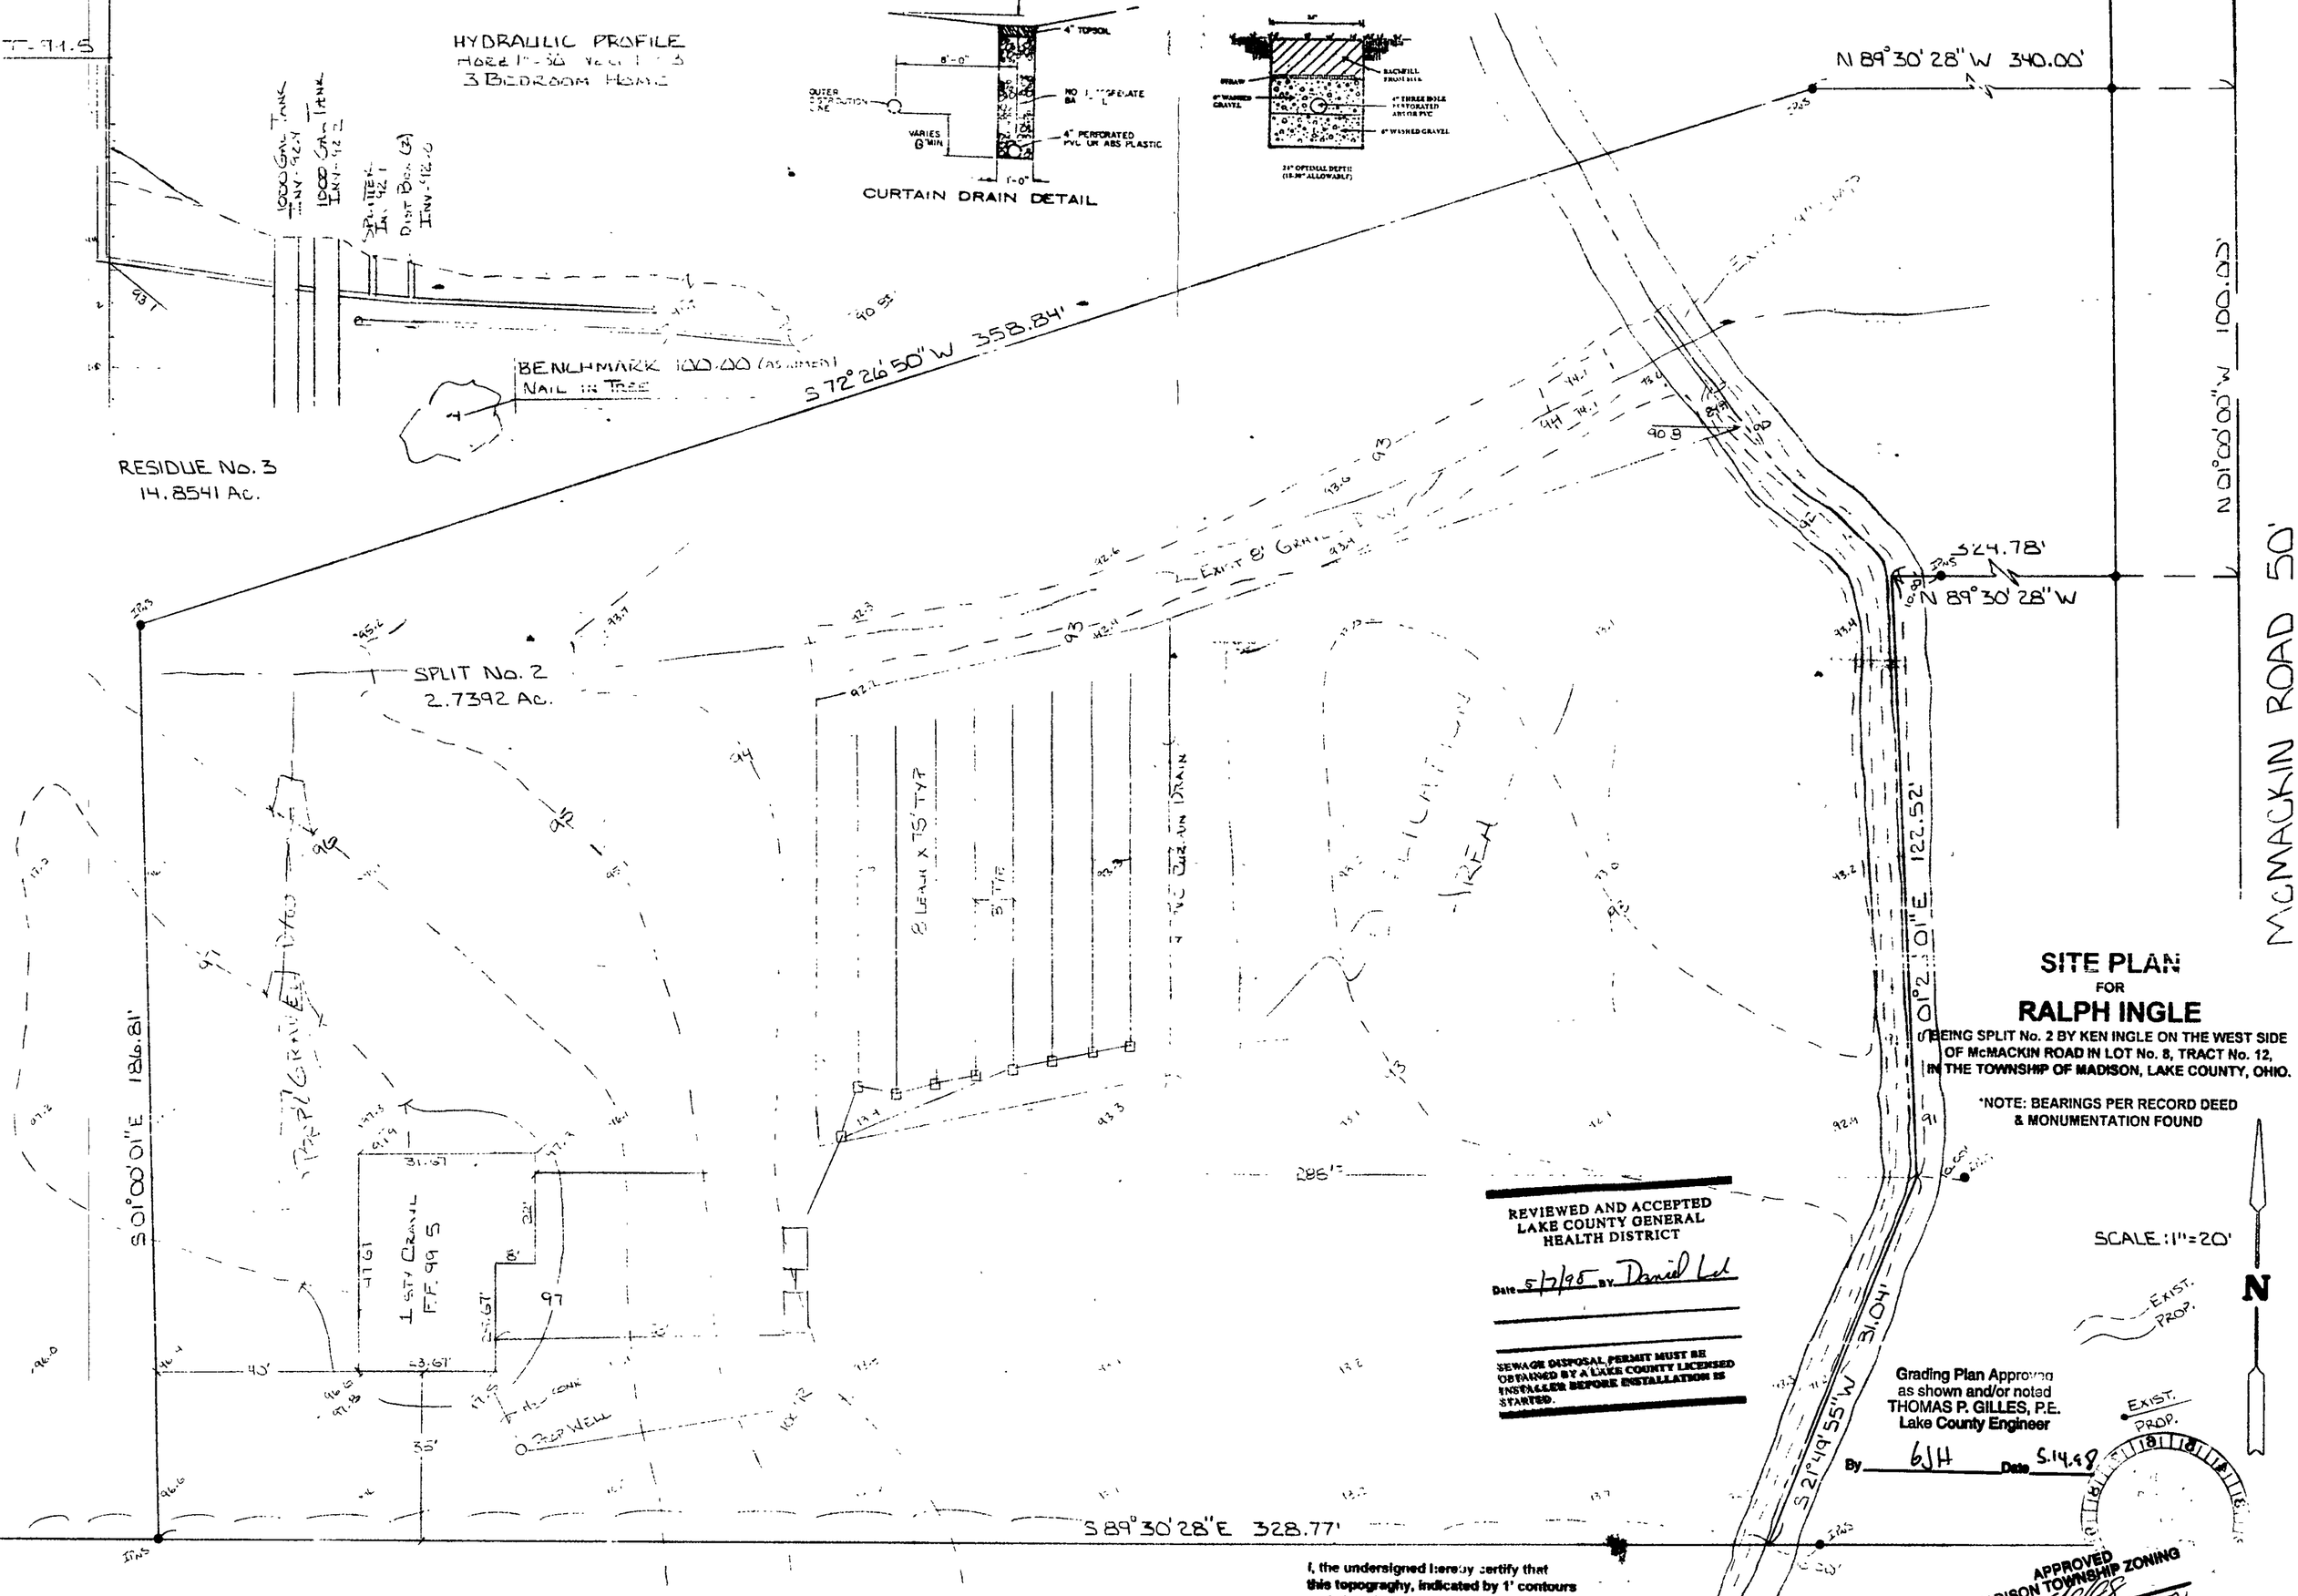


# SITE PLAN
FOR
# RALPH INGLE

BEING SPLIT No. 2 BY KEN INGLE ON THE WEST SIDE OF McMACKIN ROAD IN LOT No. 8, TRACT No. 12, IN THE TOWNSHIP OF MADISON, LAKE COUNTY, OHIO.

*NOTE: BEARINGS PER RECORD DEED & MONUMENTATION FOUND

SCALE: 1" = 20'

REVIEWED AND ACCEPTED
LAKE COUNTY GENERAL
HEALTH DISTRICT
Date 5/7/98 By Daniel Lal

SEWAGE DISPOSAL PERMIT MUST BE OBTAINED BY A LAKE COUNTY LICENSED INSTALLER BEFORE INSTALLATION IS STARTED.

Grading Plan Approved
as shown and/or noted
THOMAS P. GILLES, P.E.
Lake County Engineer
By GJH Date 5.14.98

I, the undersigned hereby certify that this topography, indicated by 1' contours and elevations shown hereon represent an actual field survey made by me on 4-15-98 and that the elevations were taken at appropriate intervals and that as of that date they existed as indicated hereon.

J. H. Coffman P.S.

APPROVED
MADISON TOWNSHIP ZONING
DATE 5/98
BY Che 15752
APRIL 20, 1998


**VILLAGE SURVEYING CO.**
P.O. BOX 1096, FAIRPORT HARBOR, OHIO 44077
(216) 357-1359