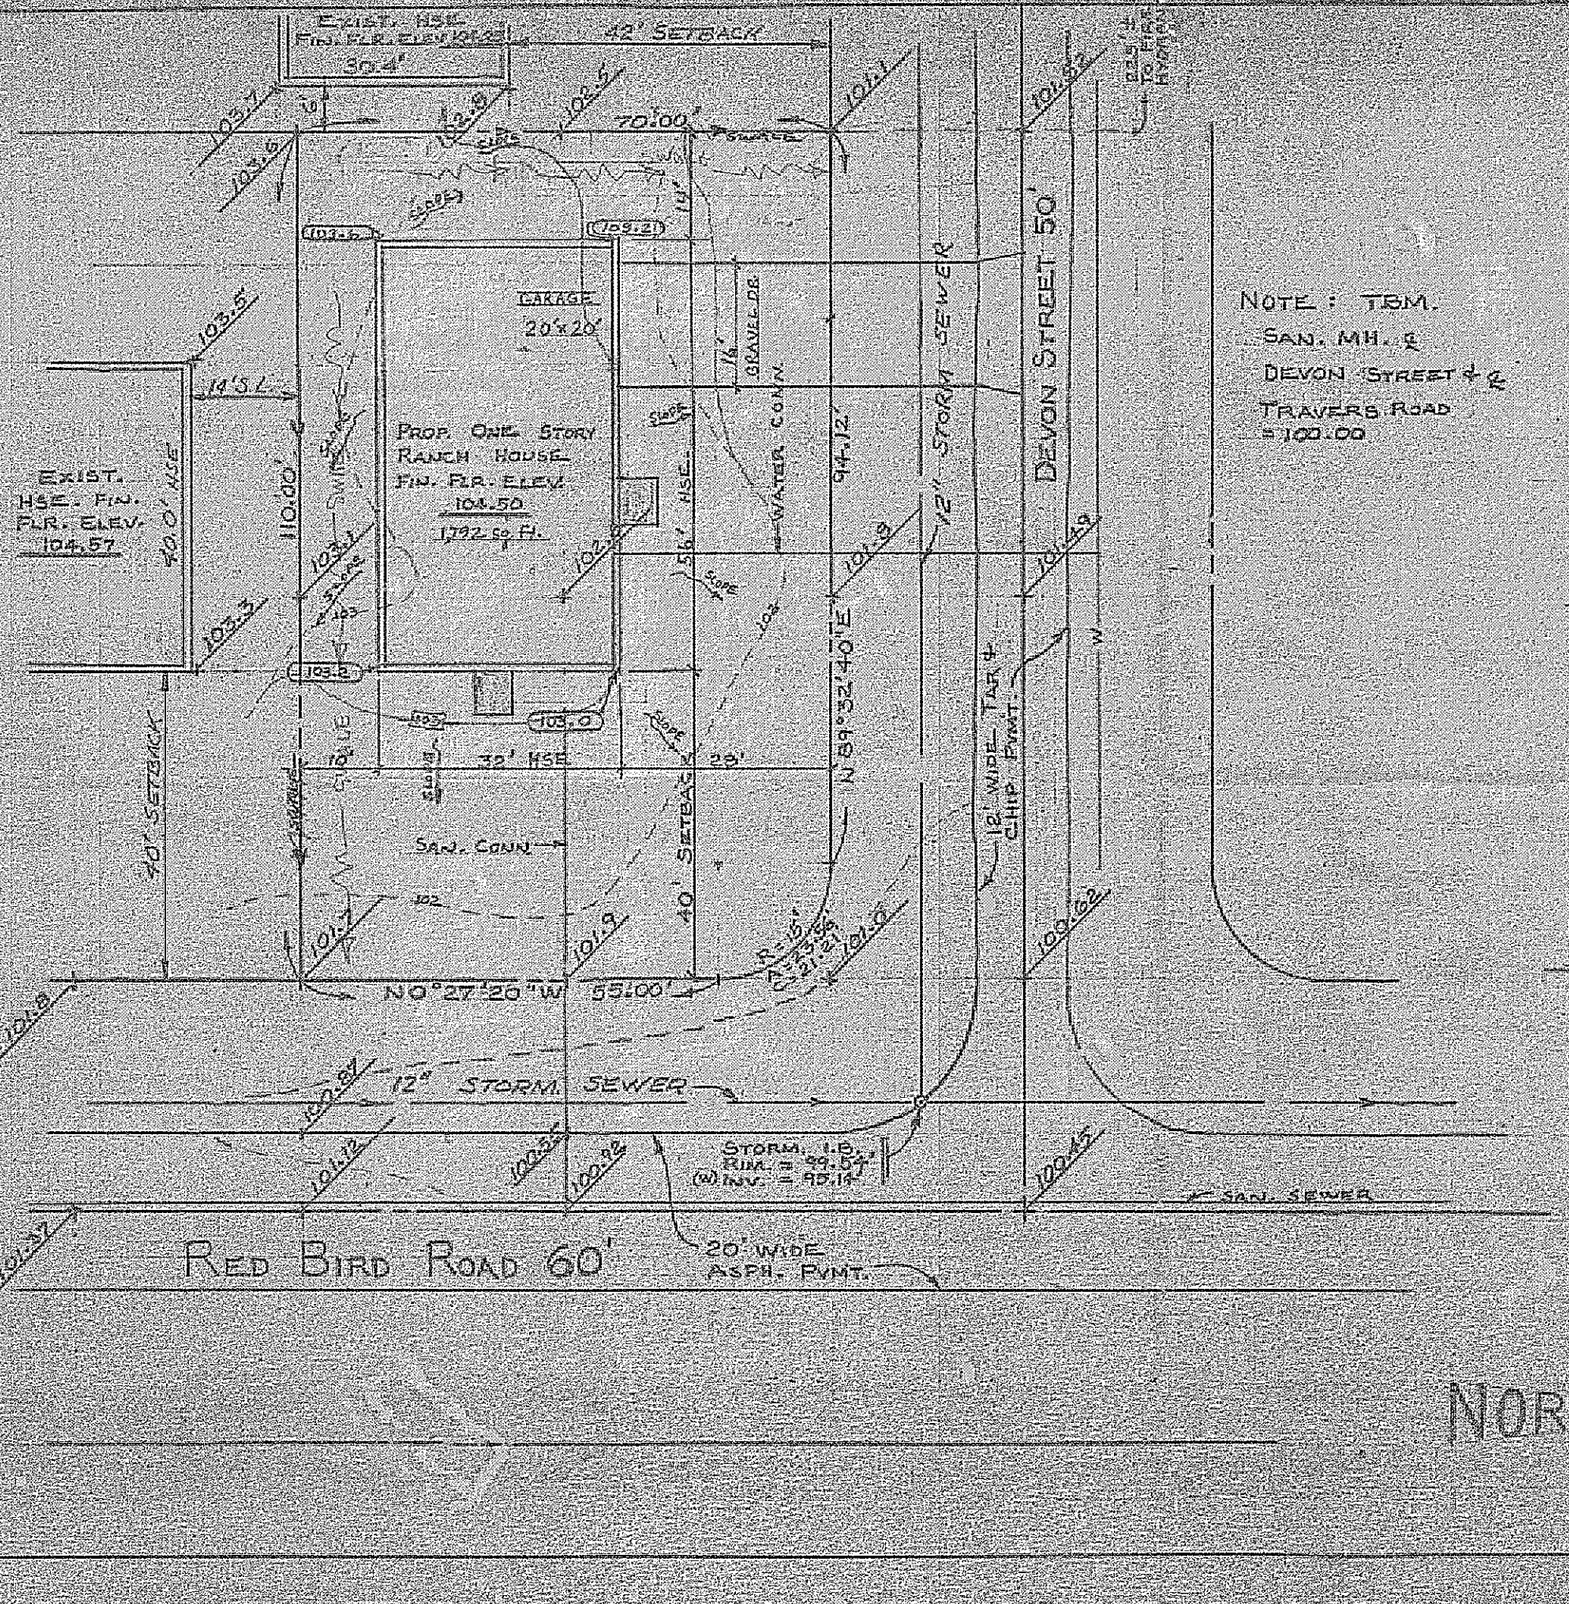

NOTE : T.B.M.
SAN. MH. @
DEVON STREET & @
TRAVERS ROAD
= 100.00

SITE PLAN FOR: ZONE 9813

PAC HOMES
~~2736 N. RIDGE ROAD~~
PAINESVILLE, OHIO
BEING SUBLOT NUMBER 1576
IN THE MADISON GOLF LAKELANDS
SUBDIVISION No. 2 IN MADISON
TOWNSHIP, LAKE COUNTY, OHIO

PREPARED BY :

WM. R. GRAY ASSOC. INC.
7547 MENTOR AVENUE
MENTOR, OHIO
SCALE : 1" = 20'
DATE : MAY 4, 1977
REVISED: JUNE 1, 1977

CERTIFICATION :

I HEREBY CERTIFY THAT
THIS PLAT IS CORRECT TO THE
BEST OF MY KNOWLEDGE.
BY: Wm. R. Gray
WM. R. GRAY REG. SURV. # 2752

Grading Plan Approved as shown hereon noted
THOMAS P. GILLESPIE, P.E.
Lake County Engineer
By: _____ Date _____

STATE OF OHIO
WM. R. GRAY
2752
REGISTERED PROFESSIONAL SURVEYOR