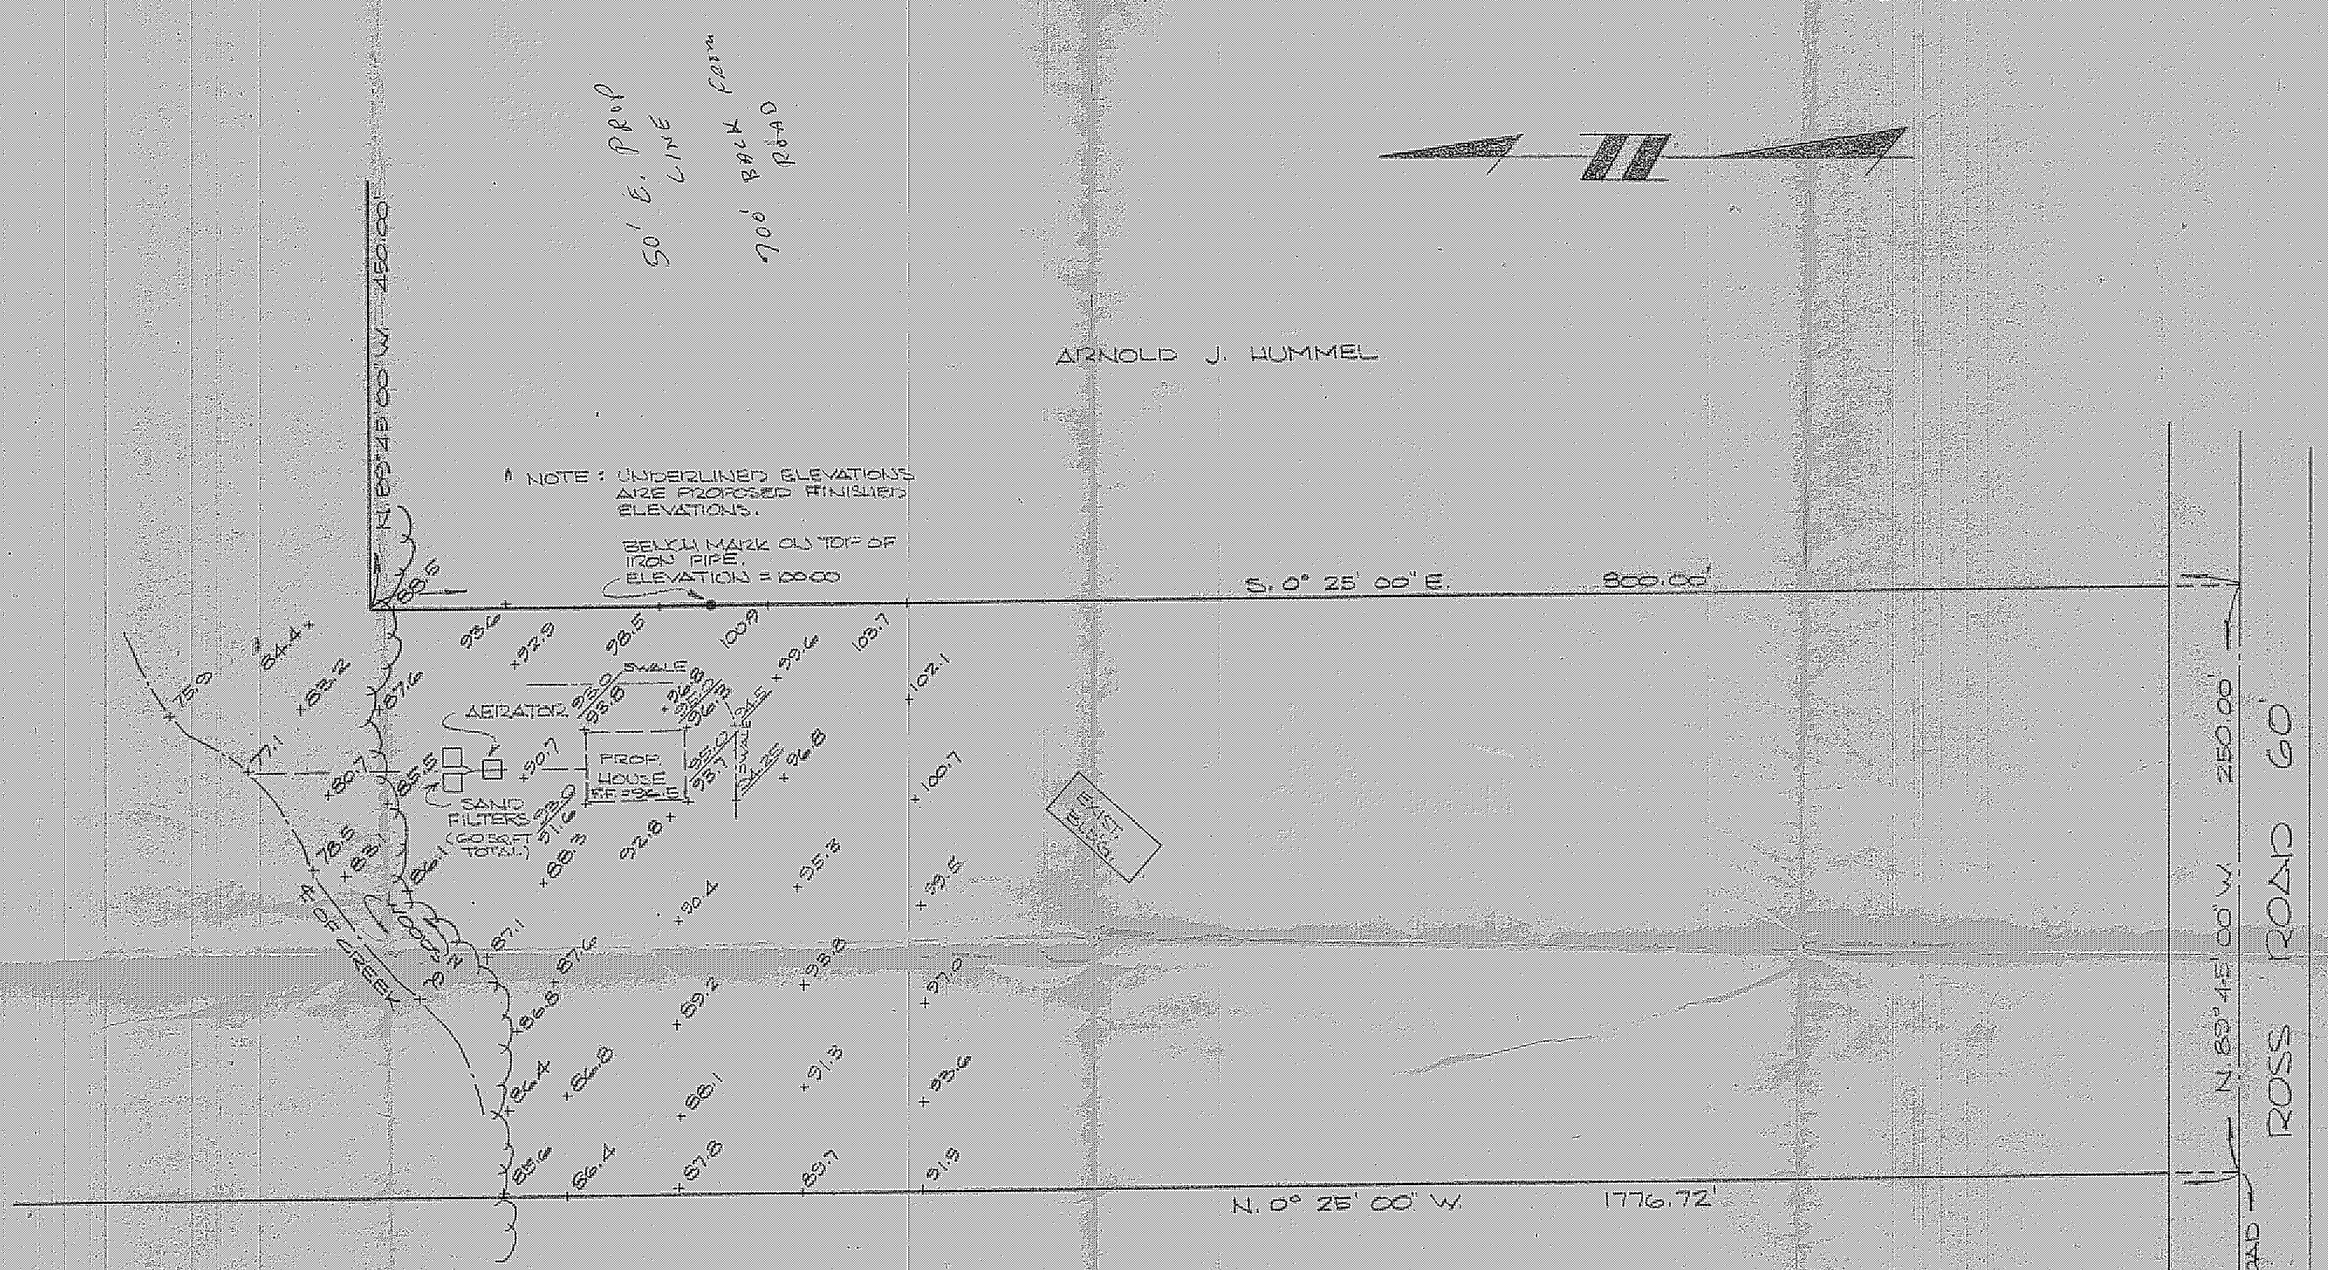

"DESIGN CERTIFICATION"

THIS PLAT WAS PREPARED BY ME AND IS CORRECT TO THE BEST OF MY KNOWLEDGE AND BELIEF.

Gilbert J. Cuccarini

REG. SURVEYOR No. 5432

"AS BUILT CERTIFICATION"

I HEREBY CERTIFY THAT THE CIRCLED GRADES ARE EXISTING FINISHED GRADES CHECKED IN THE FIELD ON _____ AND THAT THE SURVEY IS CORRECT TO THE BEST OF MY KNOWLEDGE AND BELIEF.

_____

REG. SURVEYOR No. _____

Grading Plan Approved as shown and/or noted
THOMAS P. GILLES, P.E.
Lake County Engineer
By _____ Date _____

Madison Township Zoning Permit No. 10060

GRADING PLAN
FOR
EDWARD SHOOK
PART OF LOT 9, TR. 12 - MADISON TWP. - LAKE Co. - OHIO

DATE 8-3-76
SCALE 1" = 50'
DRAWN BY [illegible]
CH'K'D BY
F.B.# 286 PG. 128

Colpetzer • Woods Consultants, Inc.
CONSULTING ENGINEERS AND SURVEYORS
PAINESVILLE, OHIO 44077

SHEET 1
CONTRACT 76-1