SITE PLAN
for
PAC HOMES
S/L 13, 15, & 17 BLOCK 9 PARKVIEW
MADISON TOWNSHIP
LAKE CO. OHIO
1" = 30'
June 1982

APPROVED
MADISON TWP. ZONING
Permit: 11037
Zoning Inspector: K. Gaunt

Milton A. Boomhower
Reg. Surveyor #4247

STATE OF OHIO
MILTON A. BOOMHOWER
4247
REGISTERED SURVEYOR
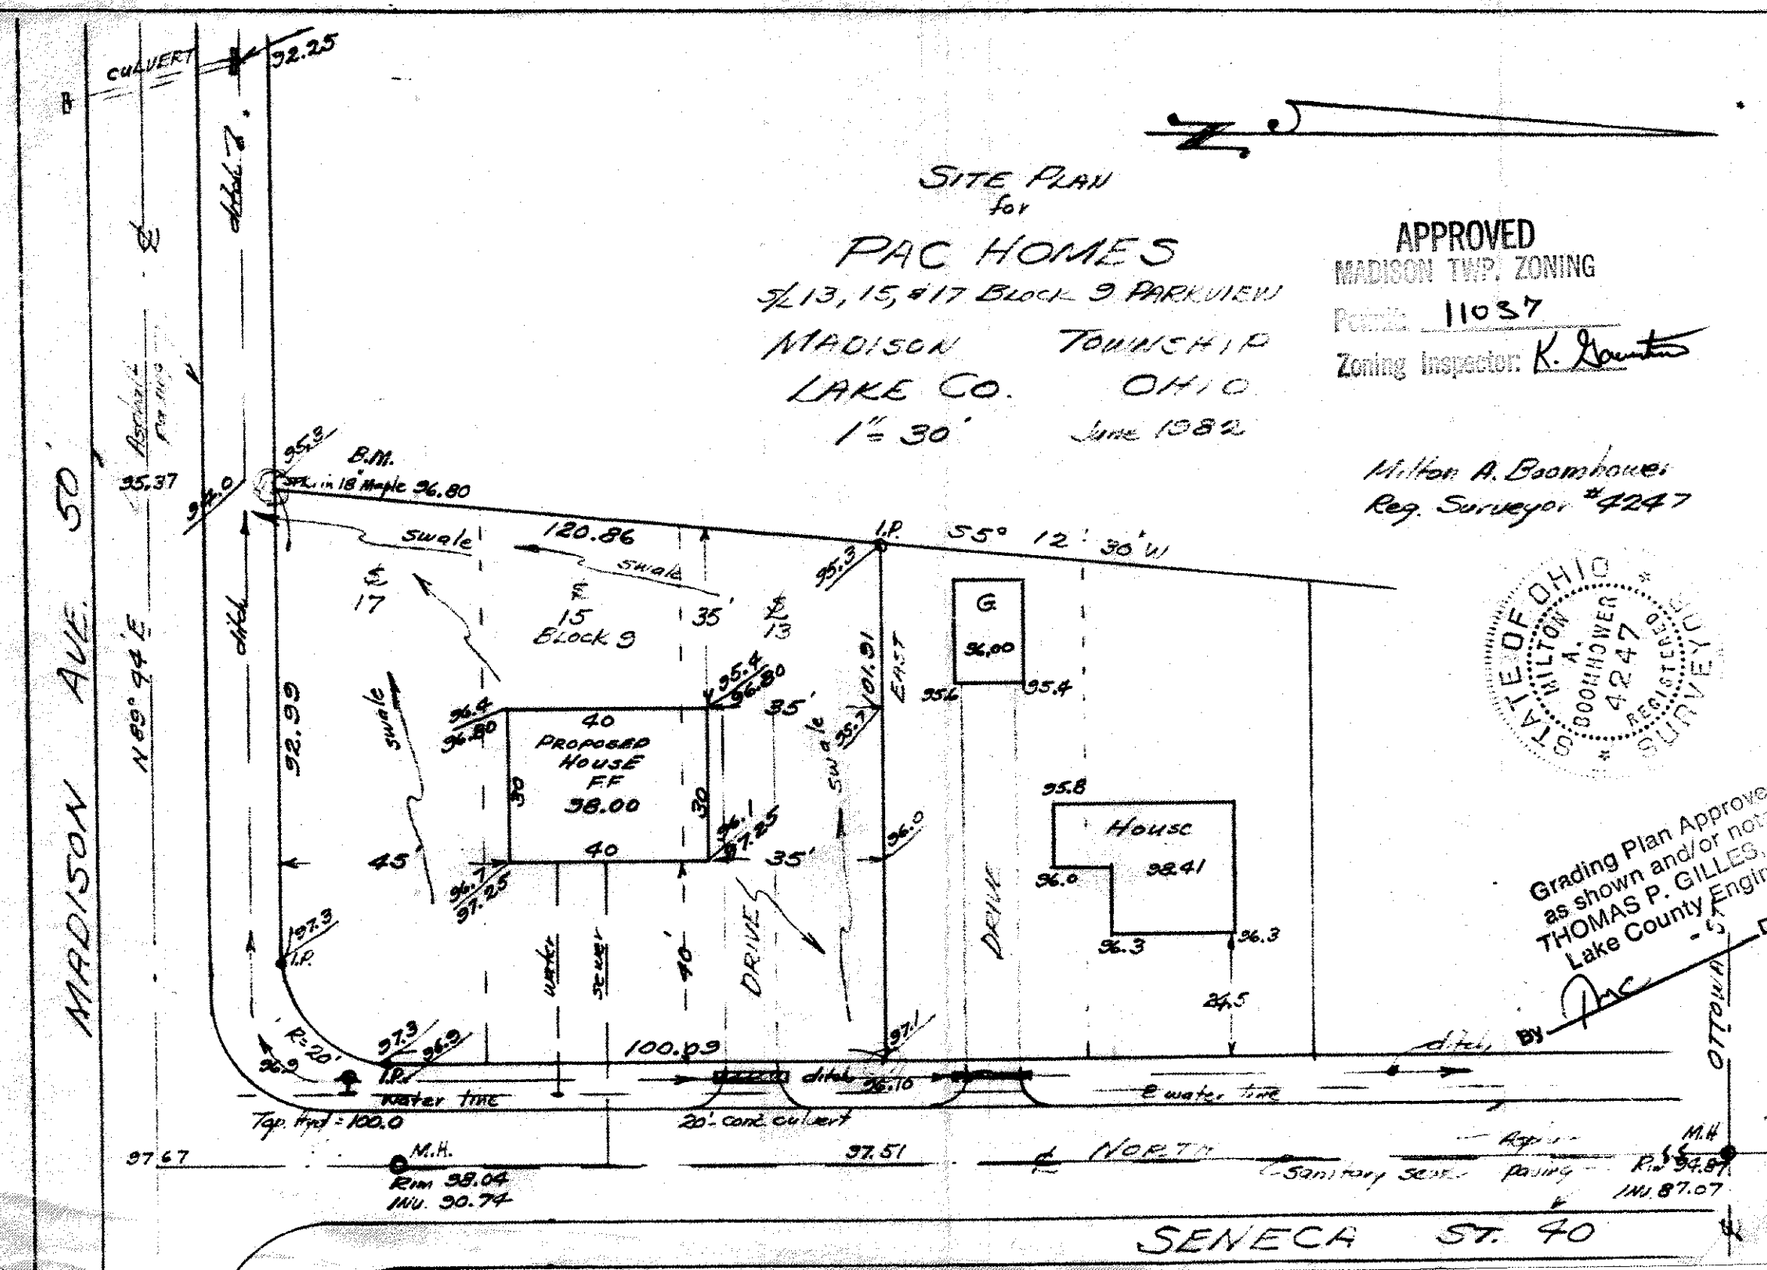
Grading Plan Approved as shown and/or noted
THOMAS P. GILLES, P.E.
Lake County Engineer
By TPG Date 6-10-82